SEVIER RAILWAY

MILE PLATS

FROM

Manti to Salina.

Distance 27 Miles.

Resident Engineer's Office.
SALT LAKE CITY,
UTAH.

June 30th 1891

SCALE
400 Feet to an Inch

Locked
Oversize
G4312.S4E2
1891
.S48x

Sevier Railway.

Mile No 62

61

1327.5

+220+80

M.P. Plan 18'x12' Corr. Syphon

E. LUDVIGSON
Filed: Feb. 9-1891
Deed No. 996

+517 P.C.

+667 P.T.
Δ=36°

145.9

949.9

886

C. PETERSEN - Filed: Feb. 9 - Deed No. 992

H. MADSEN'S ESTATE
Filed Feb. 9th 1891
Deed No. 961

2876.6
2386.9
2326.8
2086.3
1737.5
1080.4
528.3

579.9

F. WESTENSKOW
Filed: Feb. 9-1891
Deed No. 995

286.1

P.H. ANDERSON
Filed: Feb. 9-1891
Deed No. 999

S. 46°30' W.

672

405

442

H. DENISON
Filed: Feb. 9-1891
Deed No. 990

218.9

201.4

302

428.6

501.3

Wm ANDERSON
Filed: March 5-1891
Deed No. 993

P. MICKELSEN
Filed: Feb. 9-1891
Deed No. 994

1009.4

61+3305 Beginning of Sevier Railway

+2312 P.C. 1°20' L.

+3800

C. MUNK
Filed: April 1st 1891.
Deed No. 1018

C. MUNK
Filed: April 1st 1891.
Deed No. 1018

11

12

1483.5

+4008

+4071

14

13

Wm ANDERSON
Filed: April 1st 1891.
Deed No. 1013

1522

236

+4294

1645

P.H. ANDERSON
Filed: April 1st 1891.
Deed No. 1014

635

+4751

1867

H. MADSEN'S ESTATE
Filed:
Deed No. 1345

620.5

1954

J. MADSEN
Filed: April 1st 1891
Deed No. 1019

991

+5161

2031.5

A. NELSON
Filed: April 1st 1891
Deed No. 1016

+172 P.T.
2.8°29

1725

62

3273+60

T. 18 S. R. 2 E.

Scale: 400 Ft. = 1 In.

0 200 400 600 800

Locked Case
G 4342
.S45P3
1891
.S48x
Mile 62

Sevier Railway.

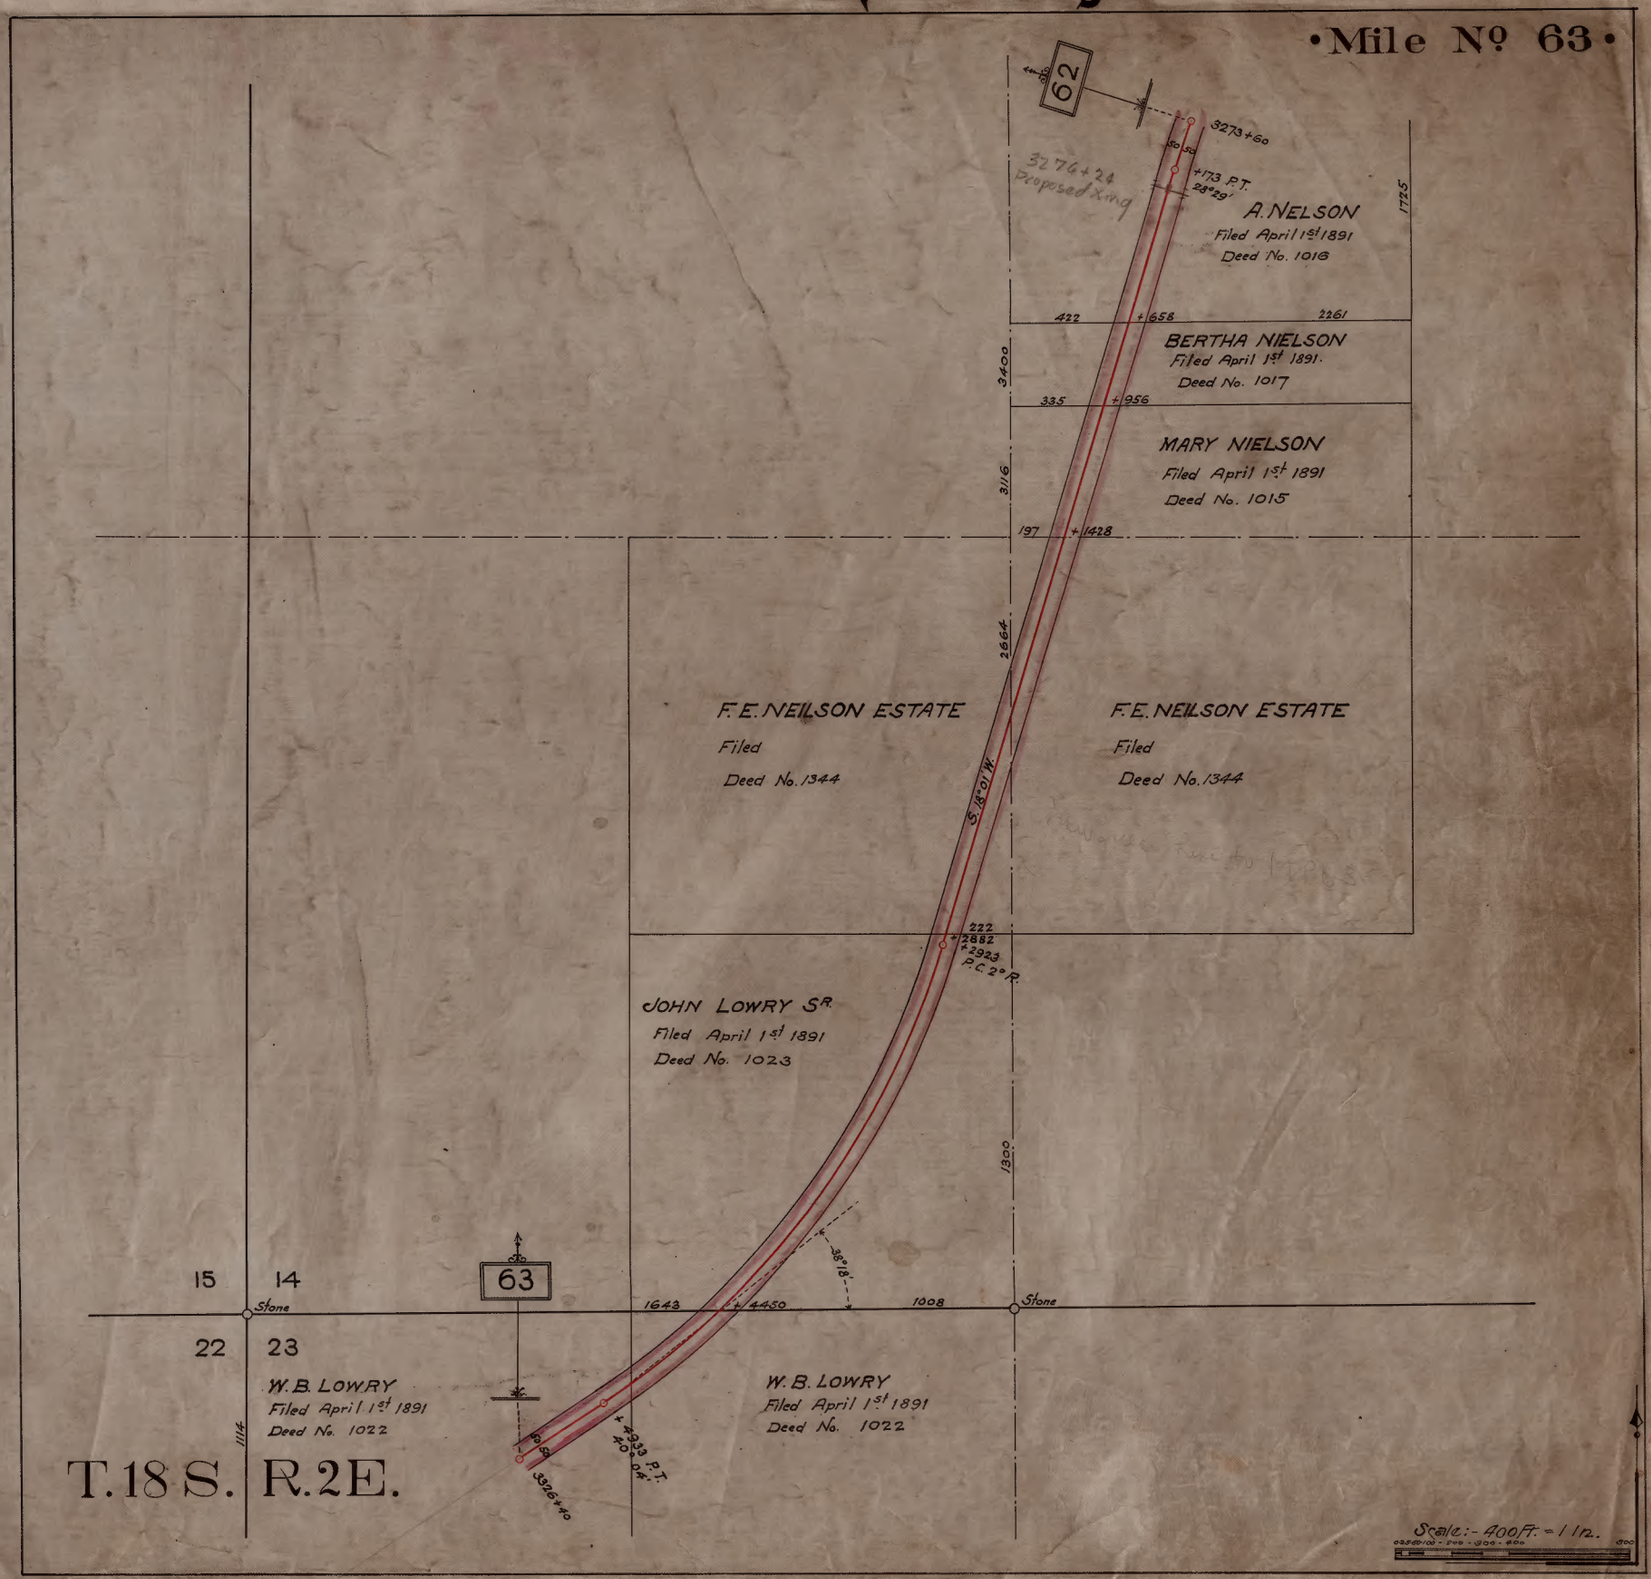

Locked
Case
G4342
.S45P3
1891
.S48x
Mile 63

Sevier Railway.

•Mile No 64•

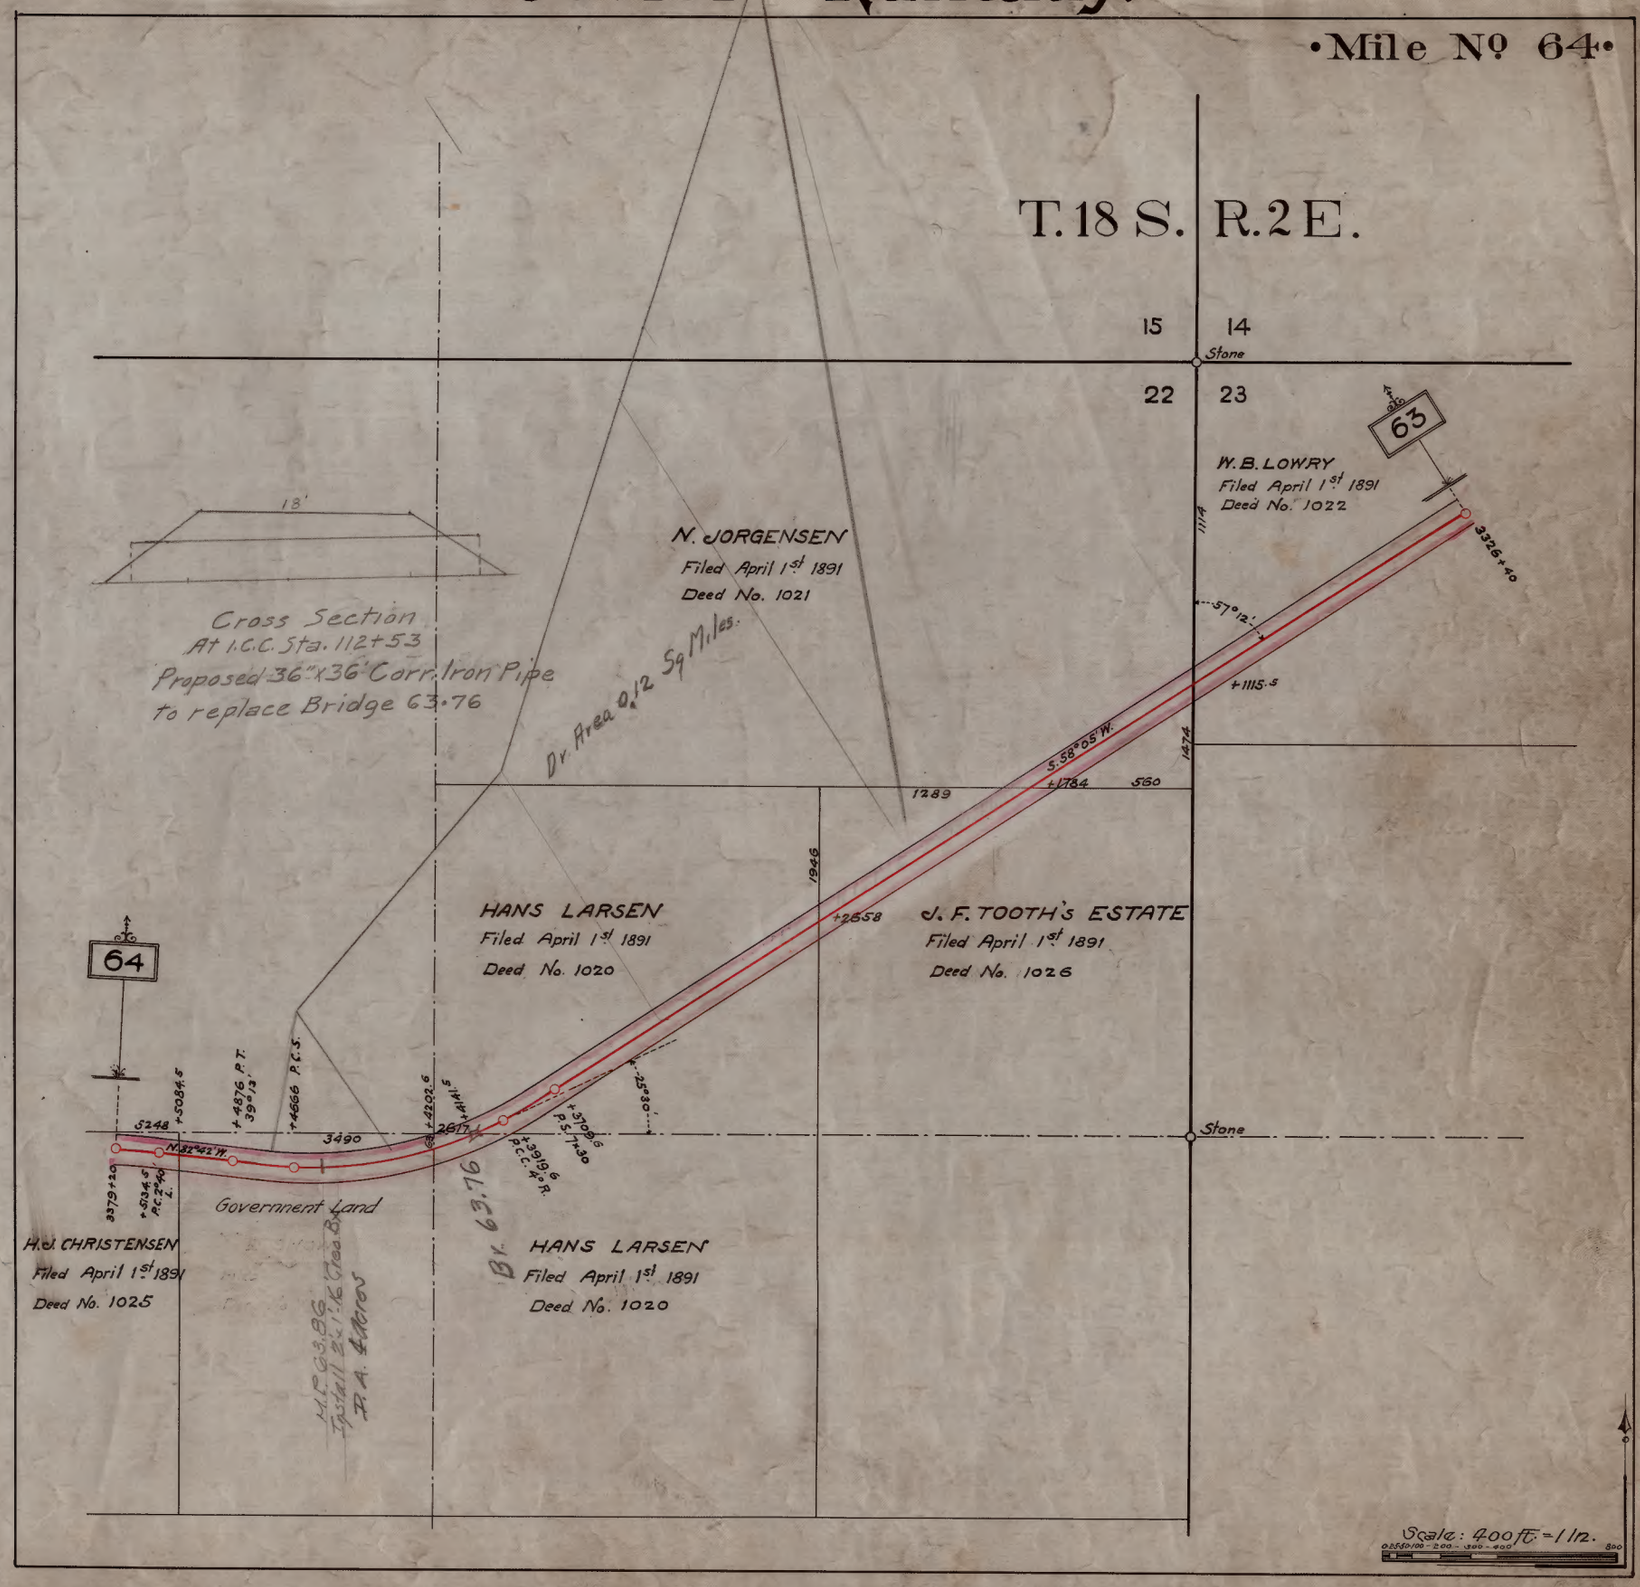

Locked
Case
G 4342
.S45 P3
1891
.S43x
Mile 64

Sevier Railway.

·Mile No 65·

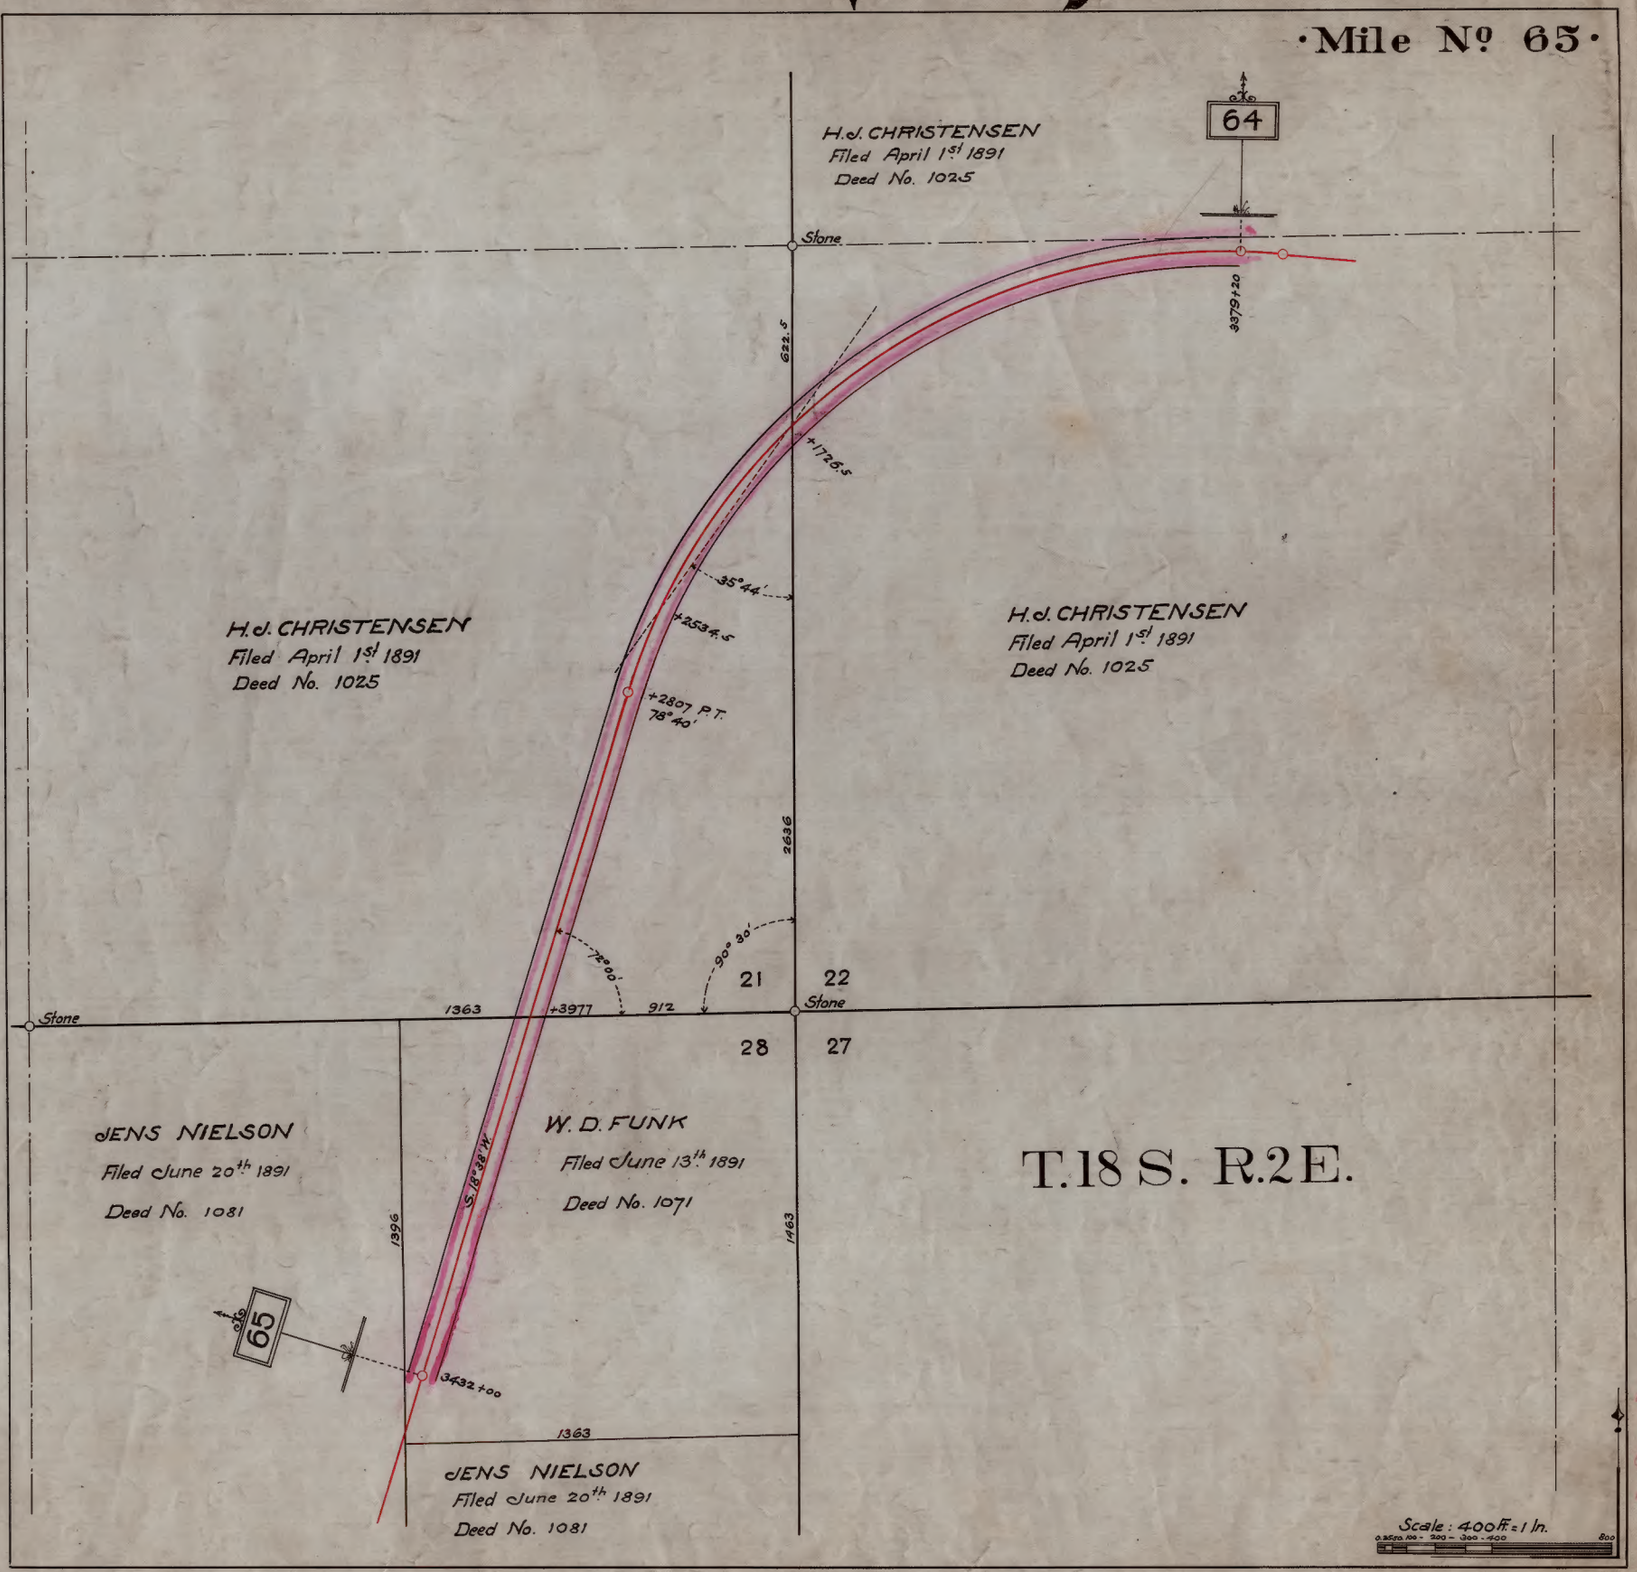

Locked
Case
G4342
.S45P3
1891
.S48x
Mile 65

Sevier Railway.

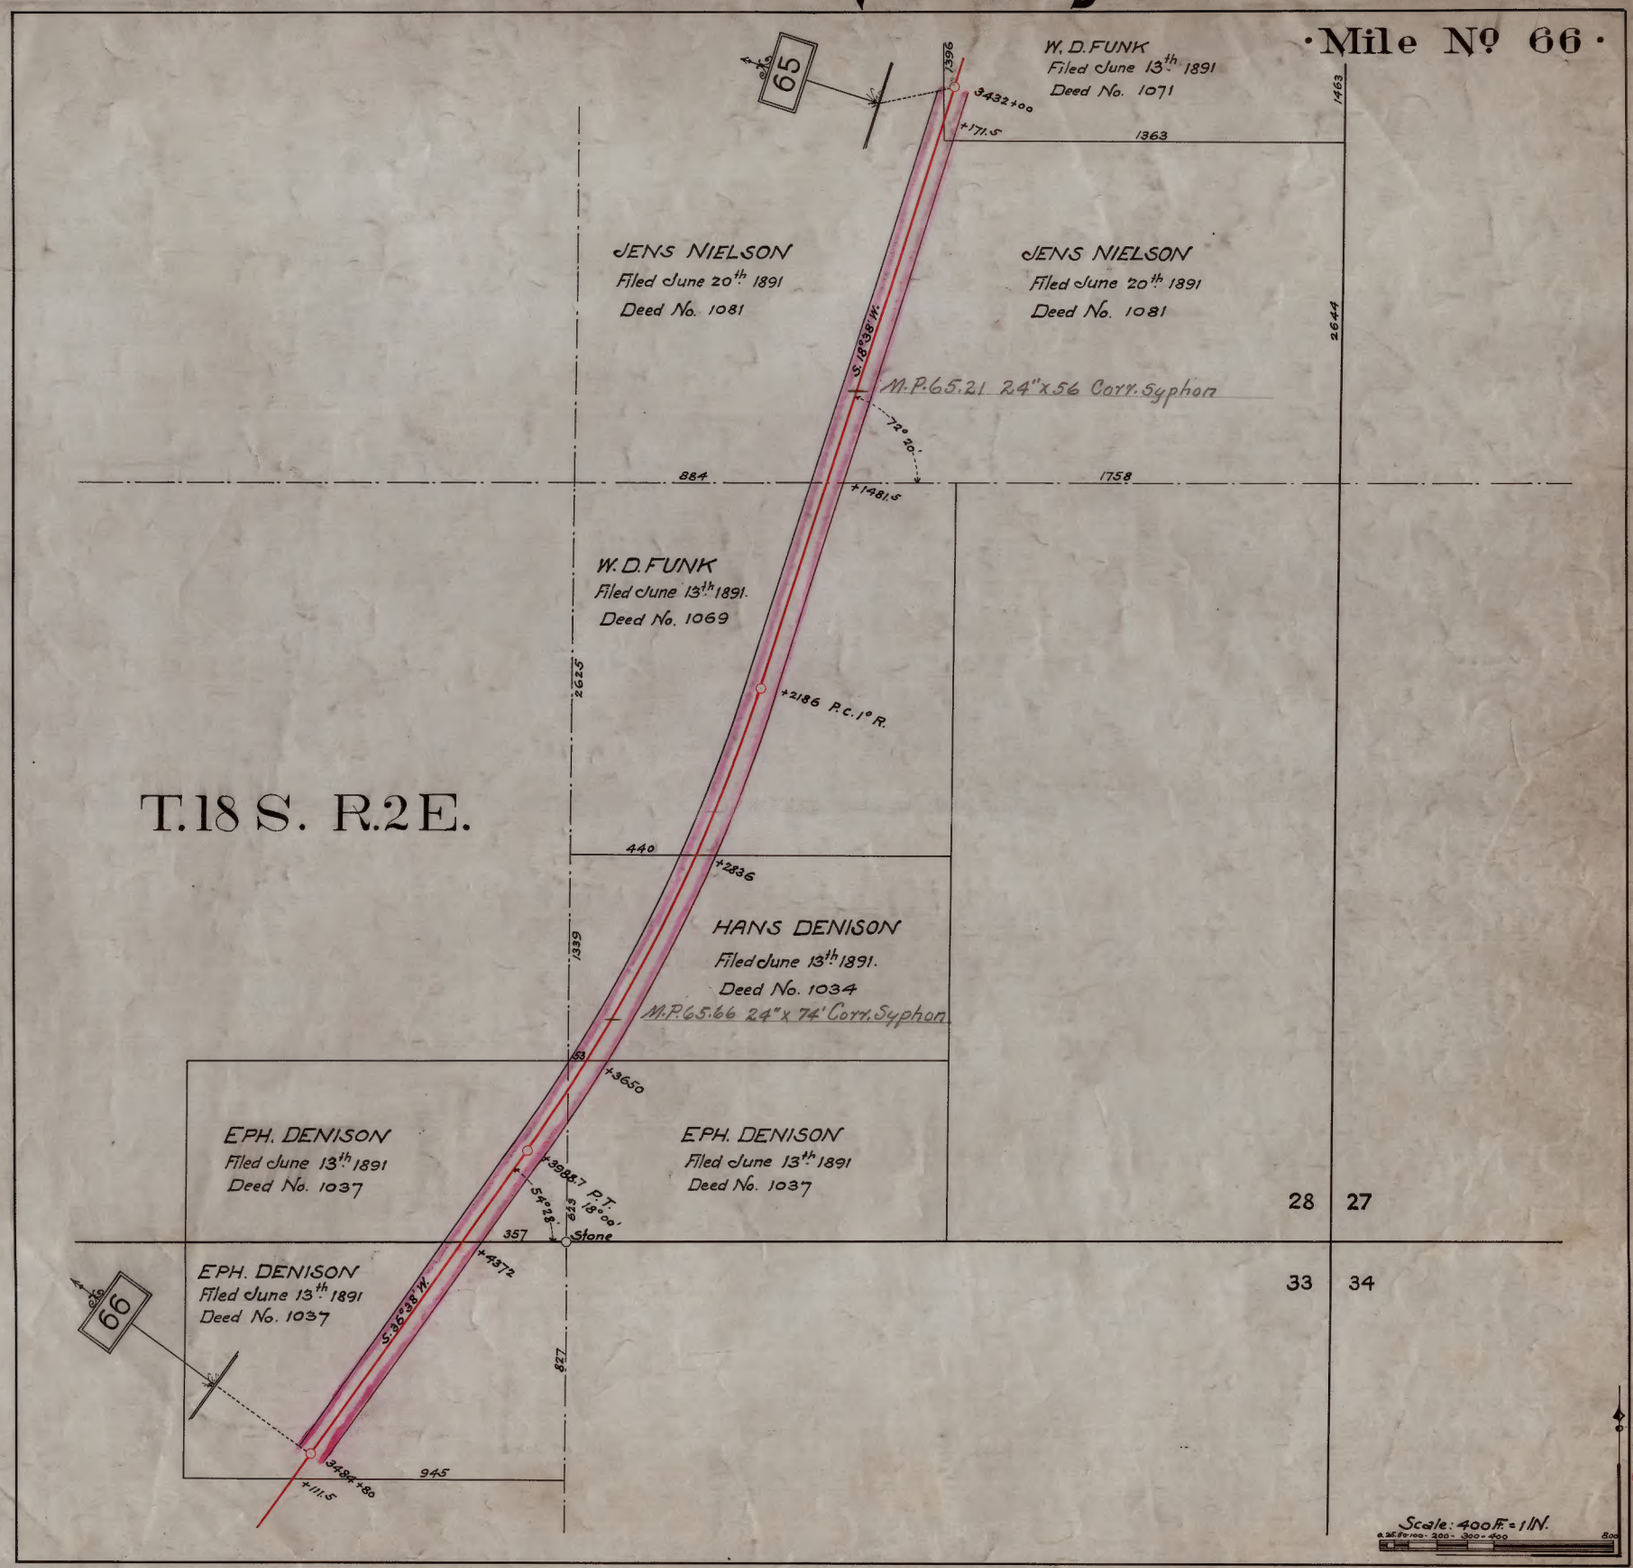

Locked Case
G4342
.S45P3
1891
.S48x
Mile 66

Sevier Railway.

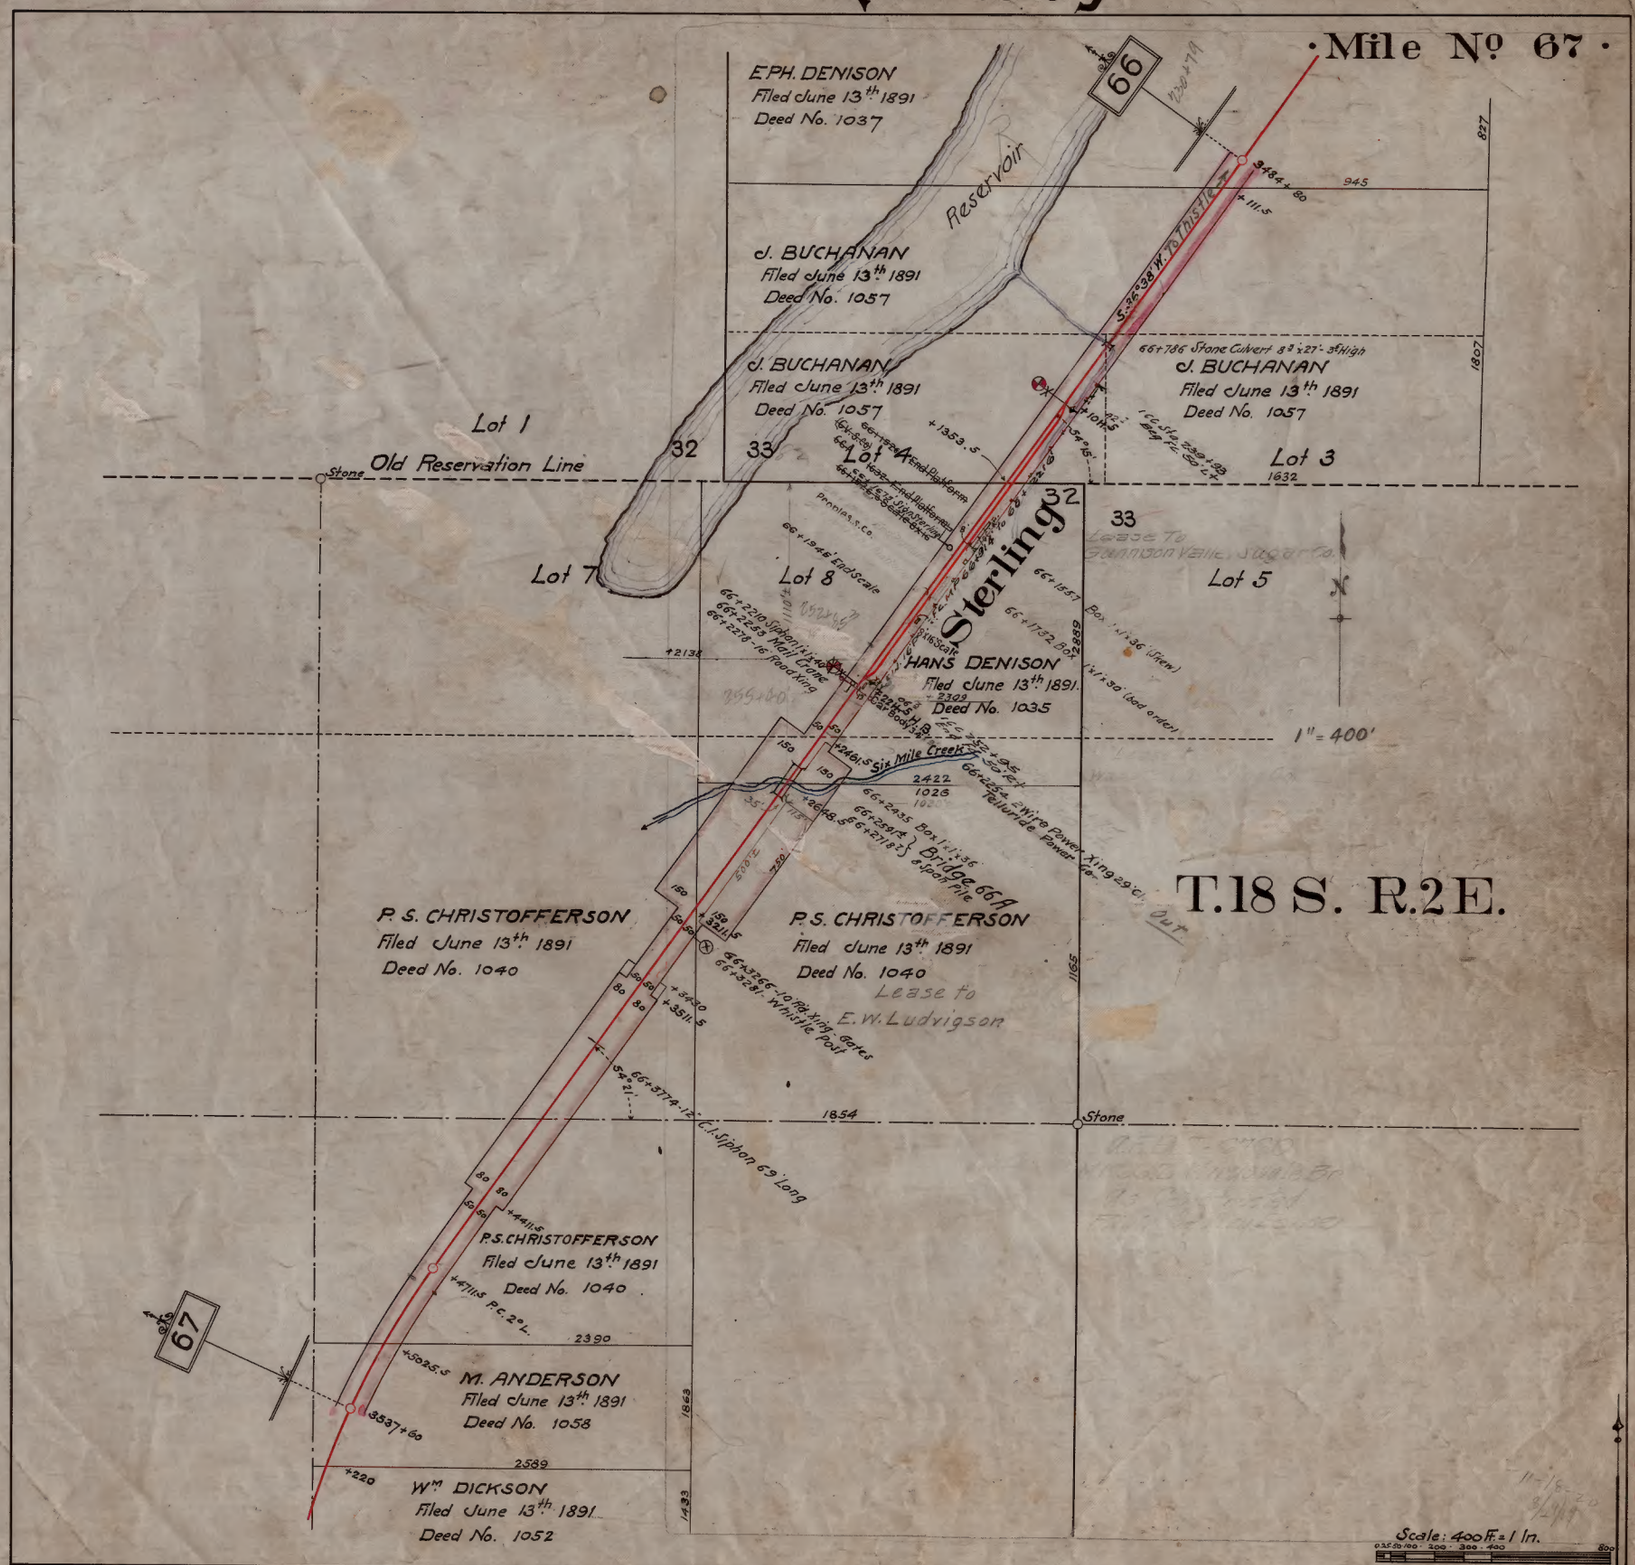

Locked Case G4342 .S45P3 1891 .S48x Mile 67

Sevier Railway.

·Mile No 68·

Locked case G4342 .S45P3 1891 .S48x Mile 68

Sevier Railway.

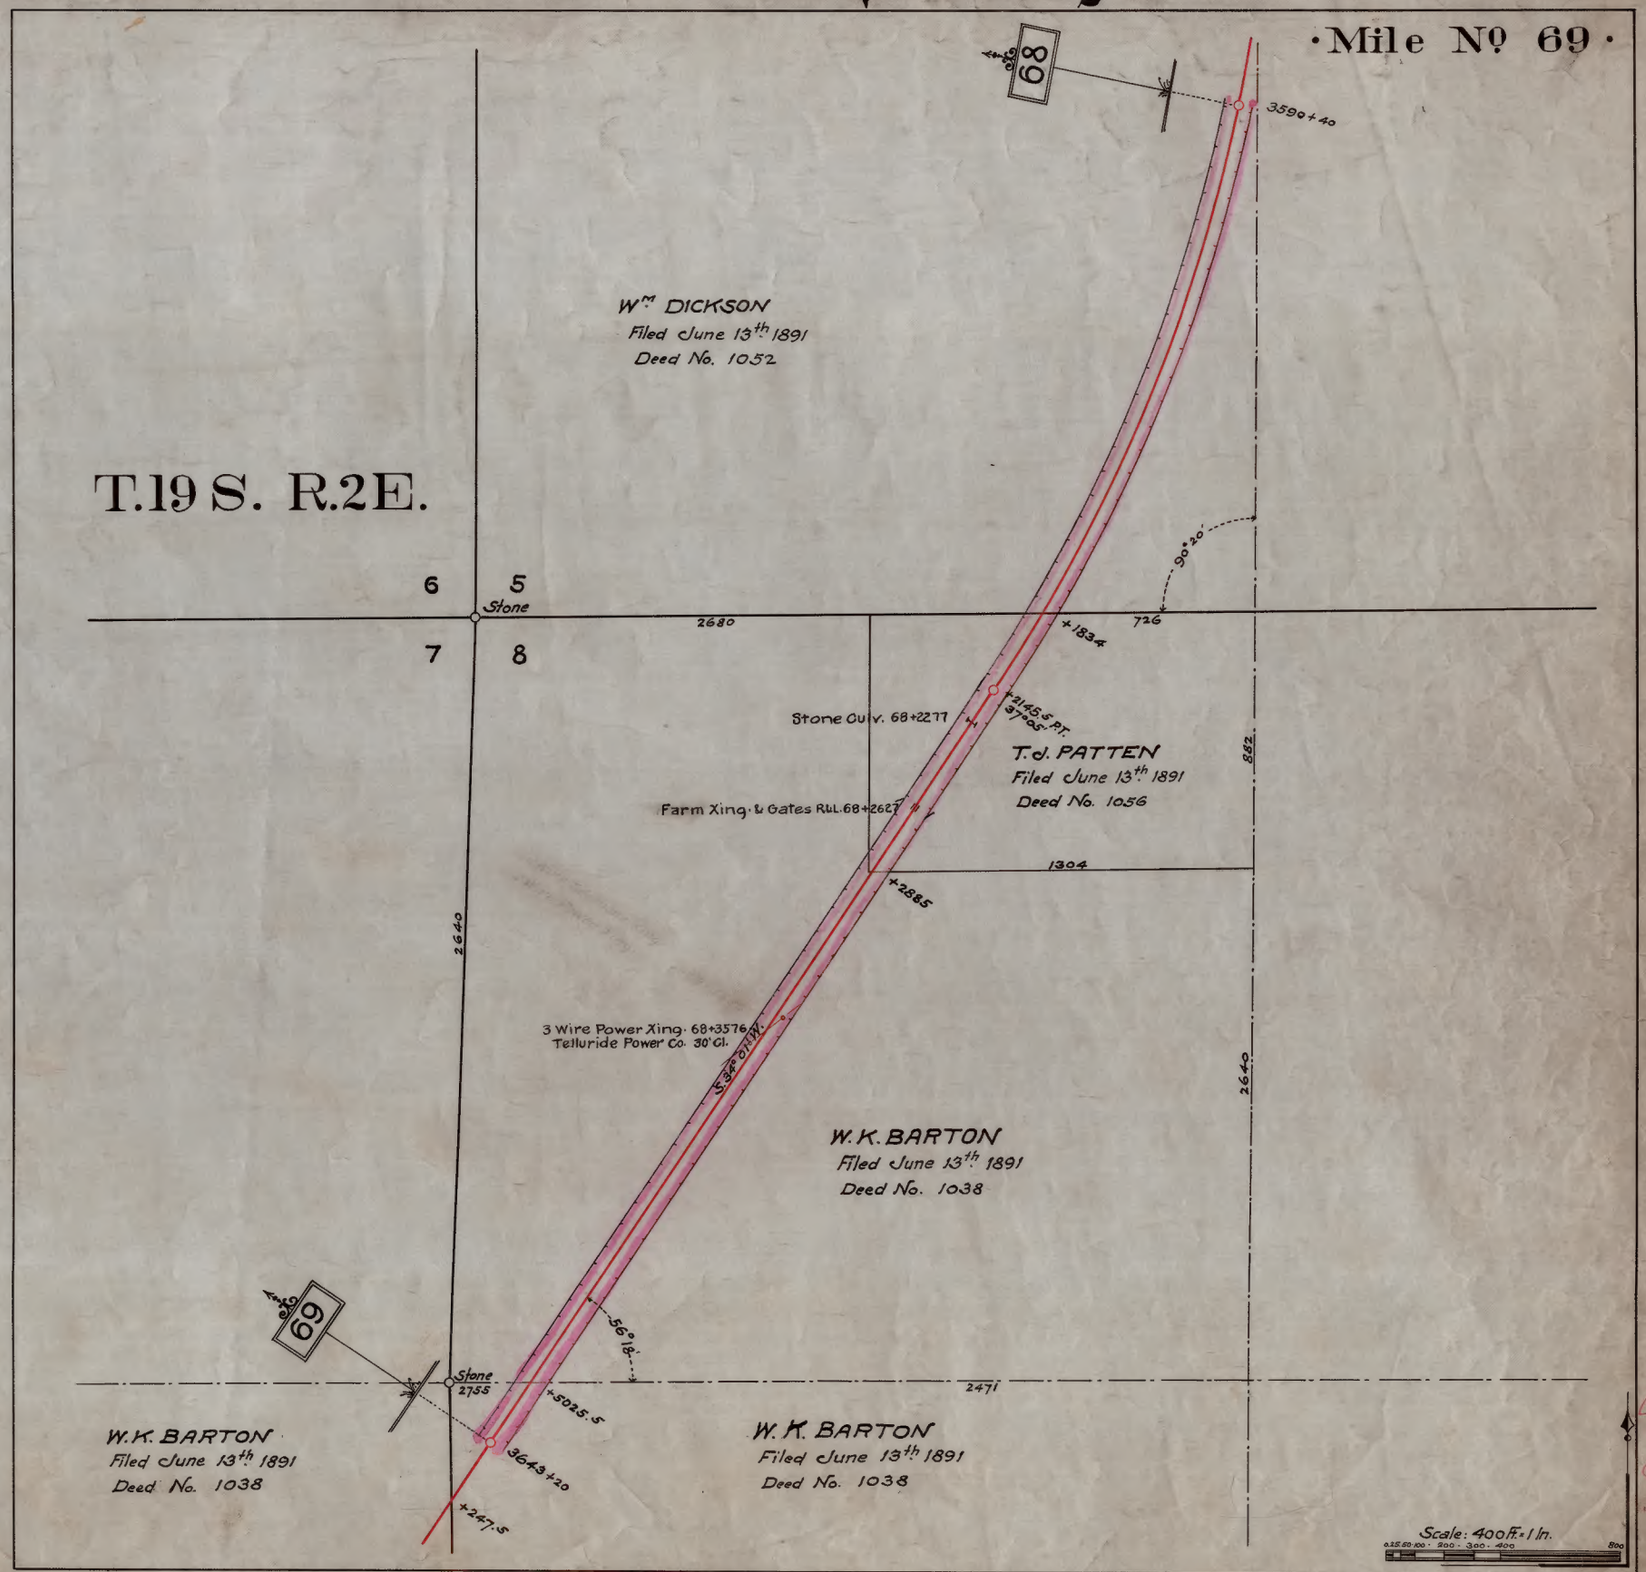

Locke Case G434 345P 1891 548 Mile 6

Sevier Railway.

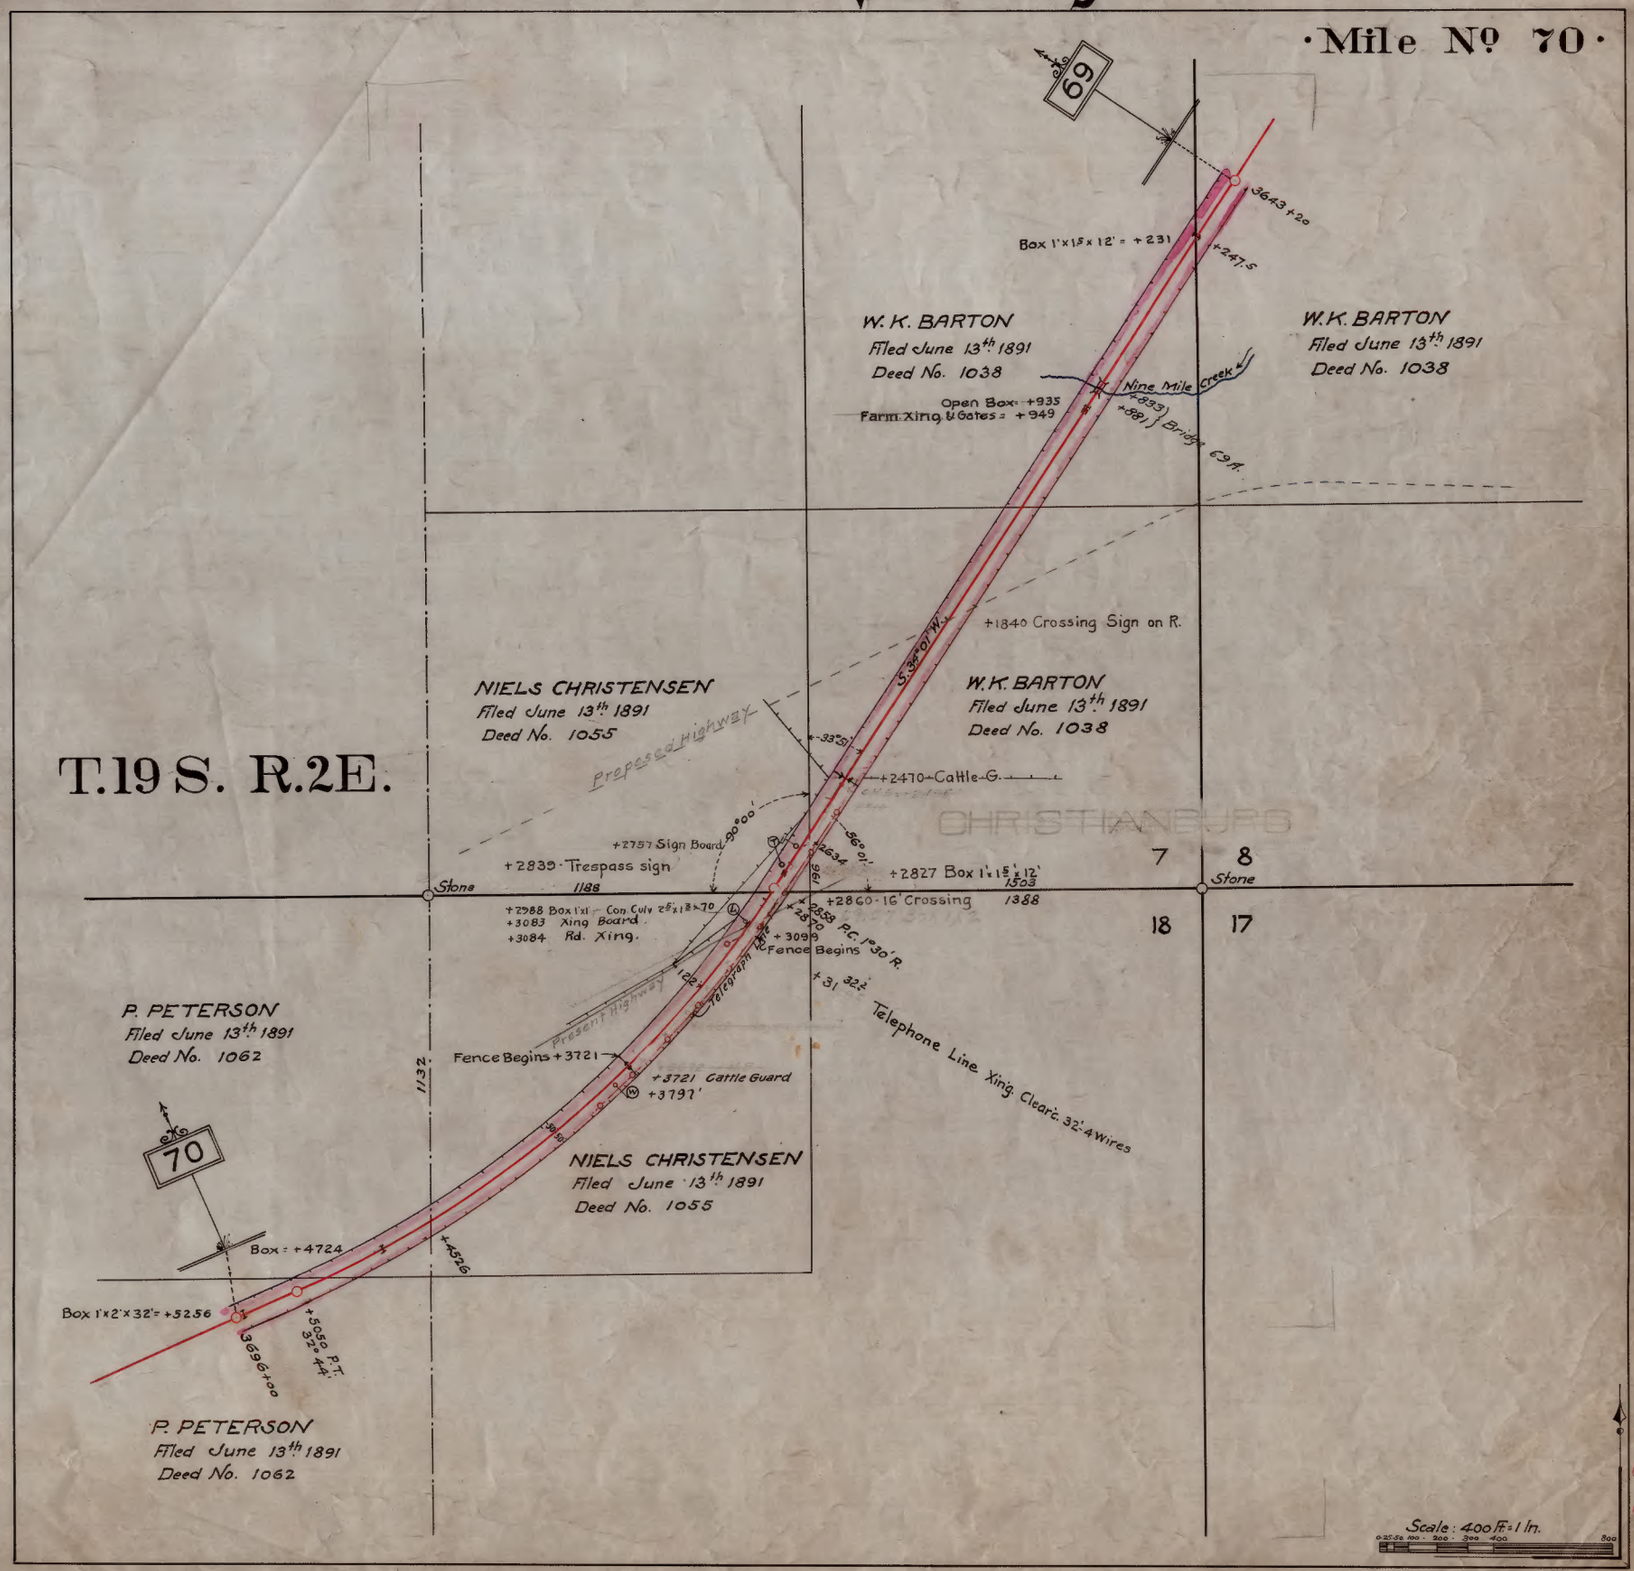

Locke Case G-4342, 545 P3, 1891, 543x Mile 70

Sevier Railway.

·Mile No 71·

P. PETERSON
Filed June 13th 1891
Deed No. 1062

70

3686±00

2 Wire Power Xing
Telluride Power Co.

Farm Xing & Gates - 70+1773

Cattle Guard Pipe

70+1487

70+700

S. 66° 45' W.

66° 44'

P. PETERSON
Filed June 13th 1891
Deed No. 1062

M.P. 70.19 30" x 50' Corr. Pipe

SAN PITCH RIVER

Road to Manti

Cattle Guard

70+3442

Gattle Guard

70+4178

Open Box 1'x1'x18' - 70+4244

Bridge 70+4043

70+3976

Farm Xing & Gates 70+4456

Road

County

Road to Mayfield

70+3556

70+3656 P.C. 2° L.

Twelve Mile Creek

70+2852 Box 1'x2'x40'

70+2693 Stg. Ba.

70+2602 Box 1'x2'x40'

Farm Xing & Gates

70+2185 Box 1'x2'x20'

70+2209

CHRISTIAN MADSEN
Filed June 13th 1891
Deed No. 1060

71

S. 74° 30' W.

47°30'

70+4618 P.T. 19°15'

70+4780 ±

70+5050

42+??? Cattle Guard

OLE LARSEN
Filed June 13th 1891
Deed No. 1064

THEODORE E. CHRISTENSON
Filed April 1st 1891
Deed No. 1024

2939

T. 19 S. R. 1 E.

T. 19 S. R. 2 E.

13	18
24	19

Scale: 400 Ft. = 1 In.

0 25 50 100 200 300 400 800

Sevier Railway.

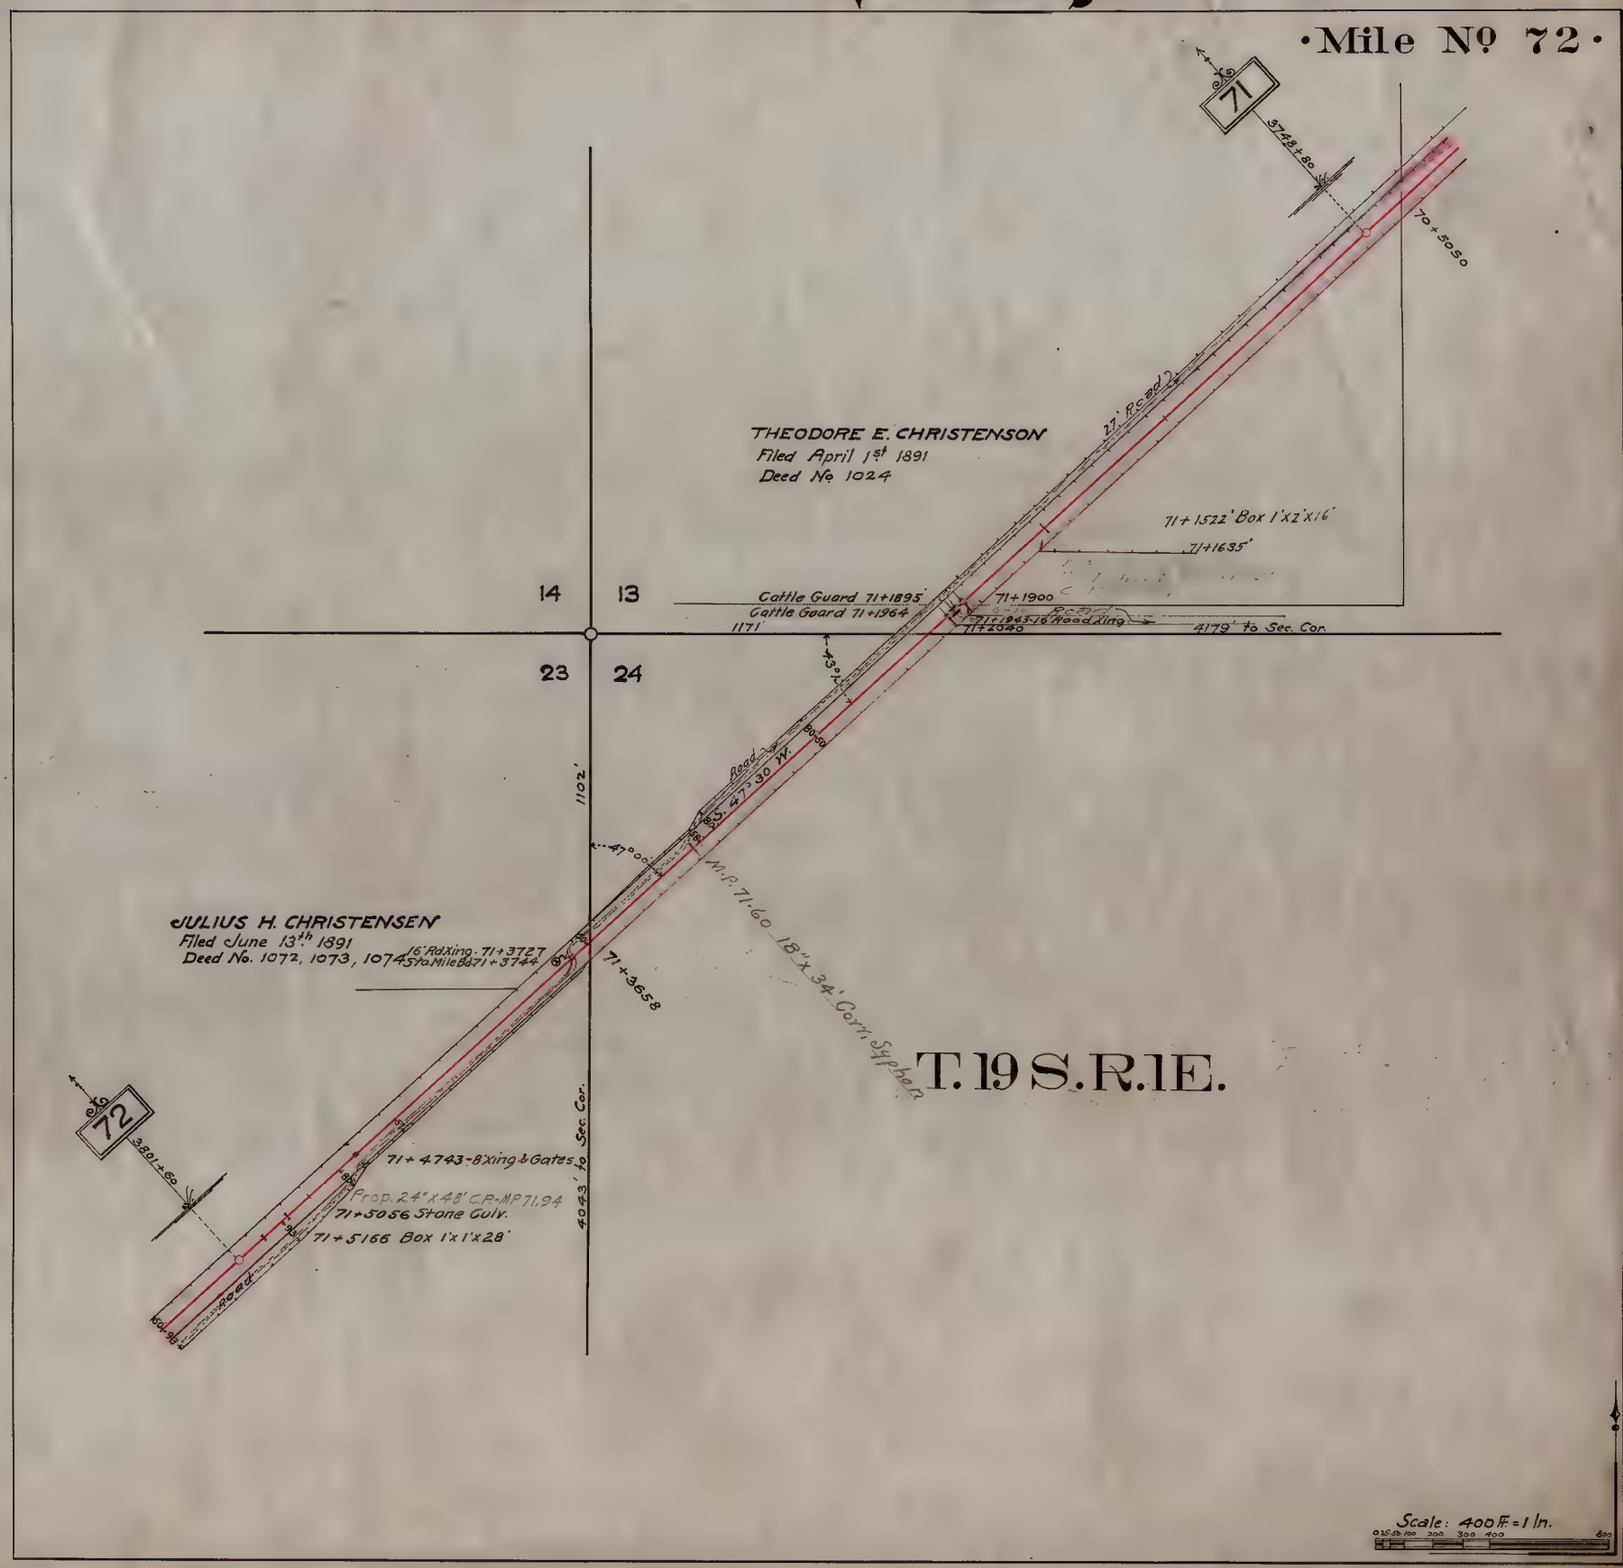

Sevier Railway.

·Mile No 73·

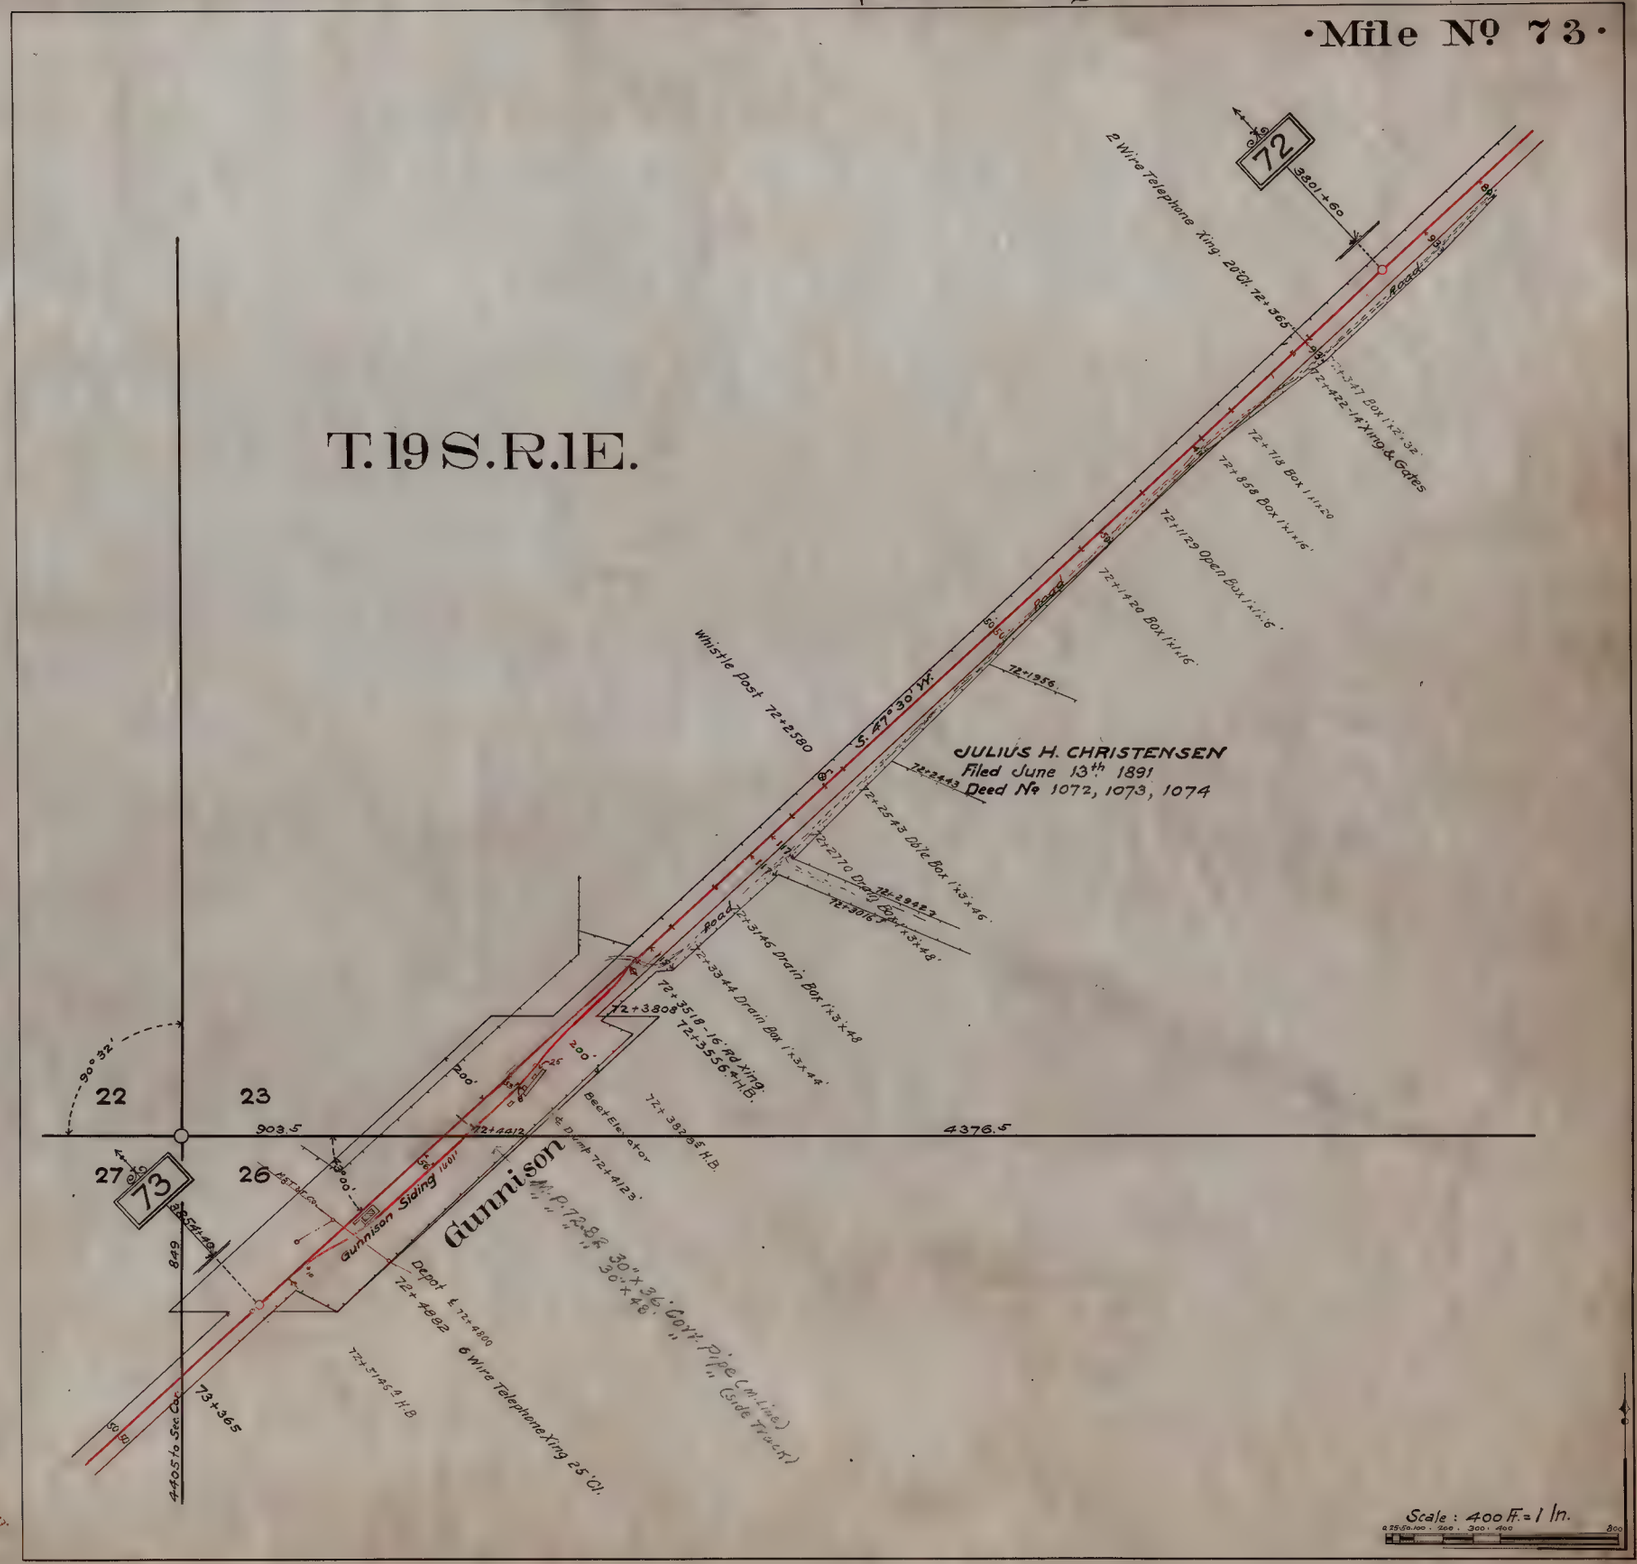

Sevier Railway.

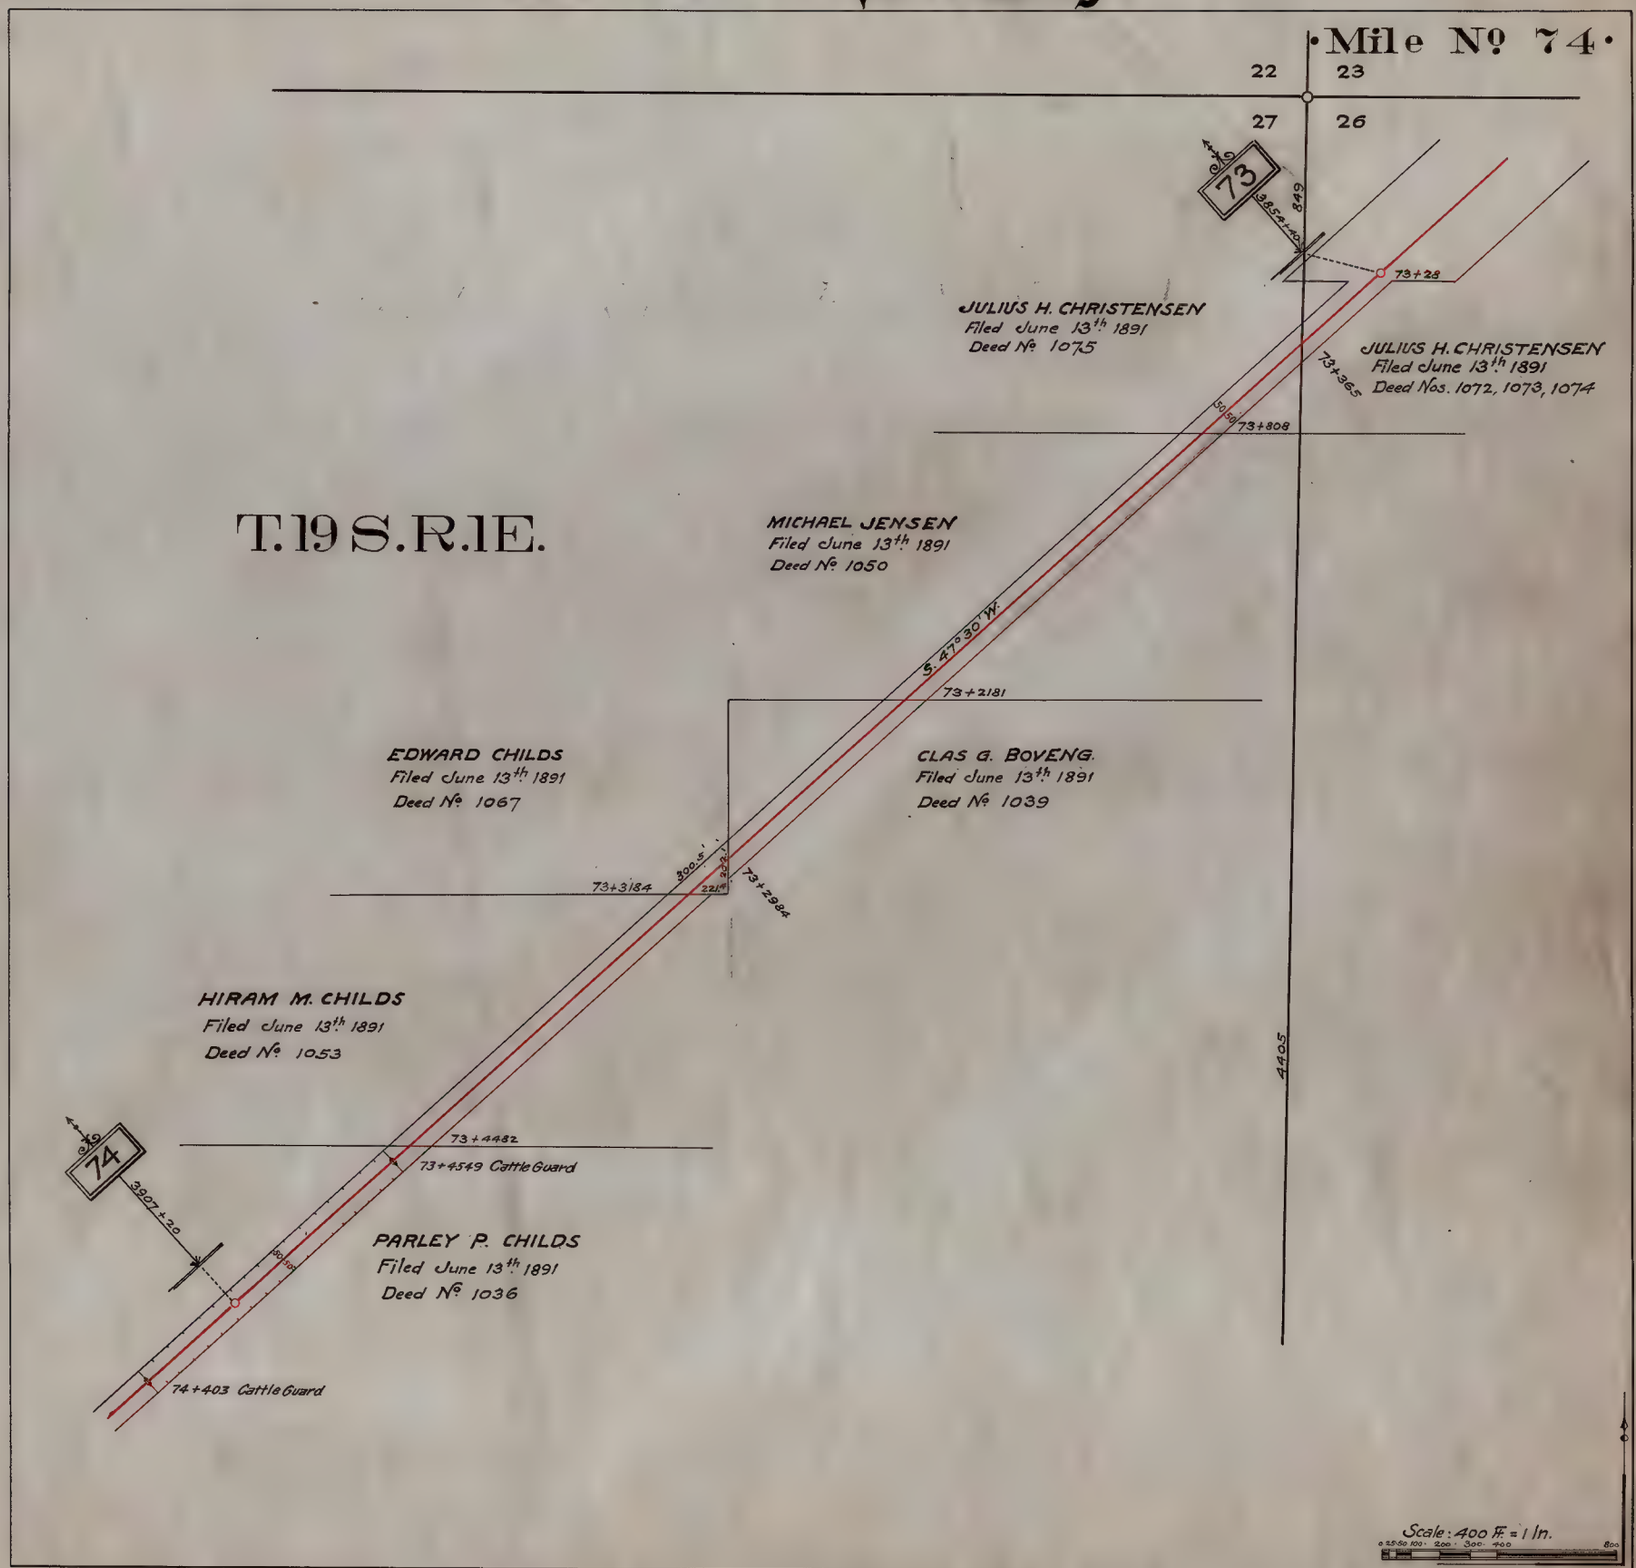

Sevier Railway.

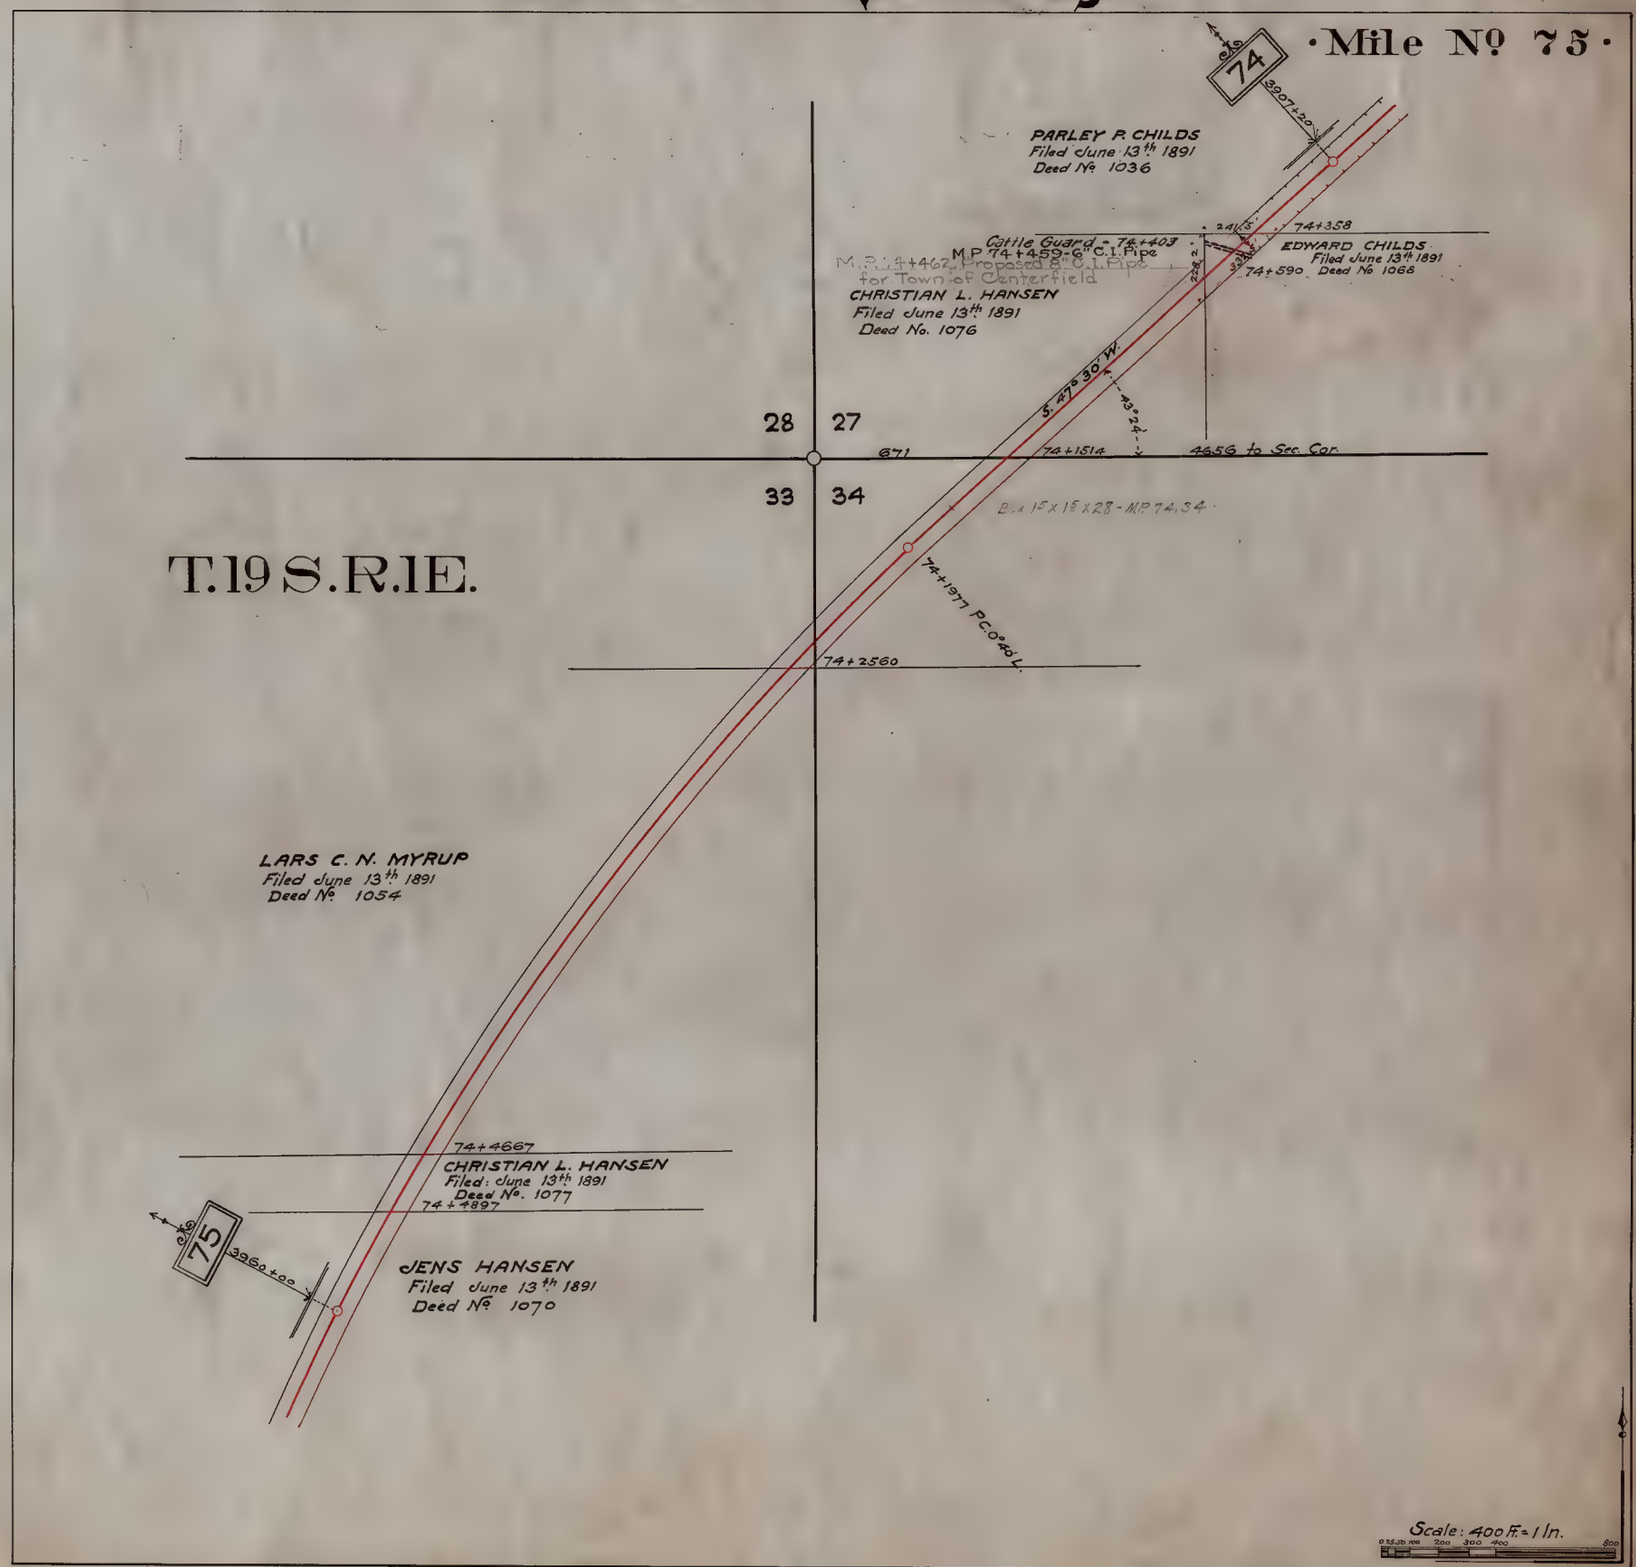

Sevier Railway.

·Mile Nº 76·

75

3960+00

T.19S.R.1E.

JENS HANSEN
Filed June 13th 1891
Deed No. 1070

75+1604 P.T. 32°43'

75+1796

86

75+1940

349

683

324

Wm LEAMASTER
Filed June 13th 1891
Deed Nº 1063

CHRISTIAN M. CHRISTENSEN
Filed June 13th 1891
Deed Nº 1029

3022

104

75+2480

2271

33 34

4 3

76°12'

CHARLES GLEDHILL
Filed June 13th 1891
Deed Nº 1078

75.61

75+3189

5142.47 Ft.

JOHN GLEDHILL
Filed June 13th 1891
Deed Nº 1061

75+3847

HANS C. JENSEN
Filed June 13th 1891
Deed Nº 1033

4002+90 16' Plank Xing

T.20S.R.1E.

4005+77 Road Xing

76

4012+80

Scale: 400 Ft. = 1 In.

0 25 50 100 200 300 400 800

Sevier Railway.

·Mile No 77·

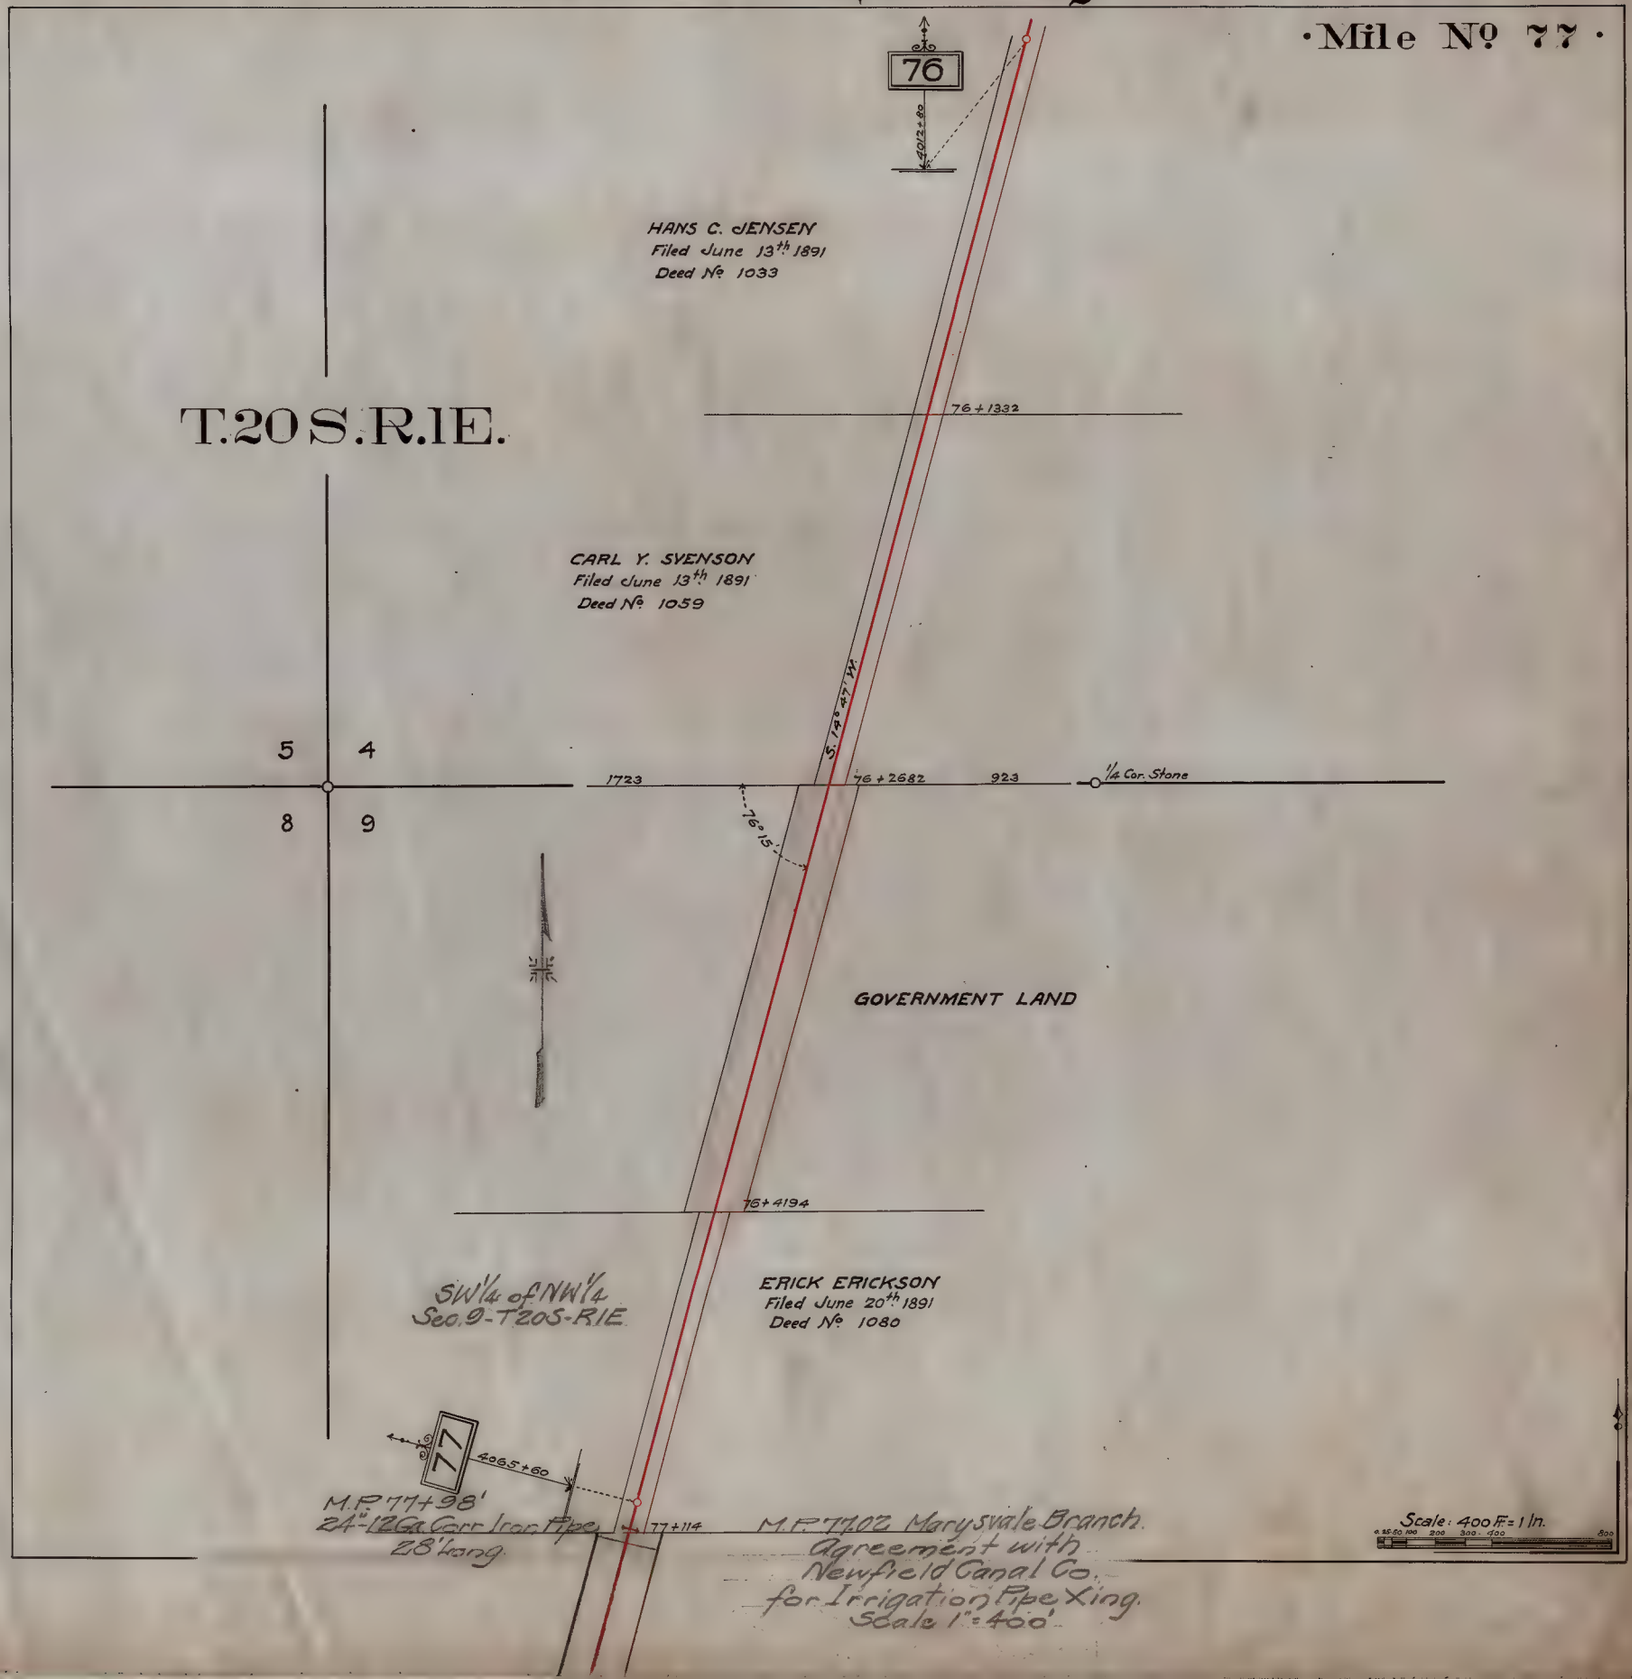

Sevier Railway.

·Mile No 78·

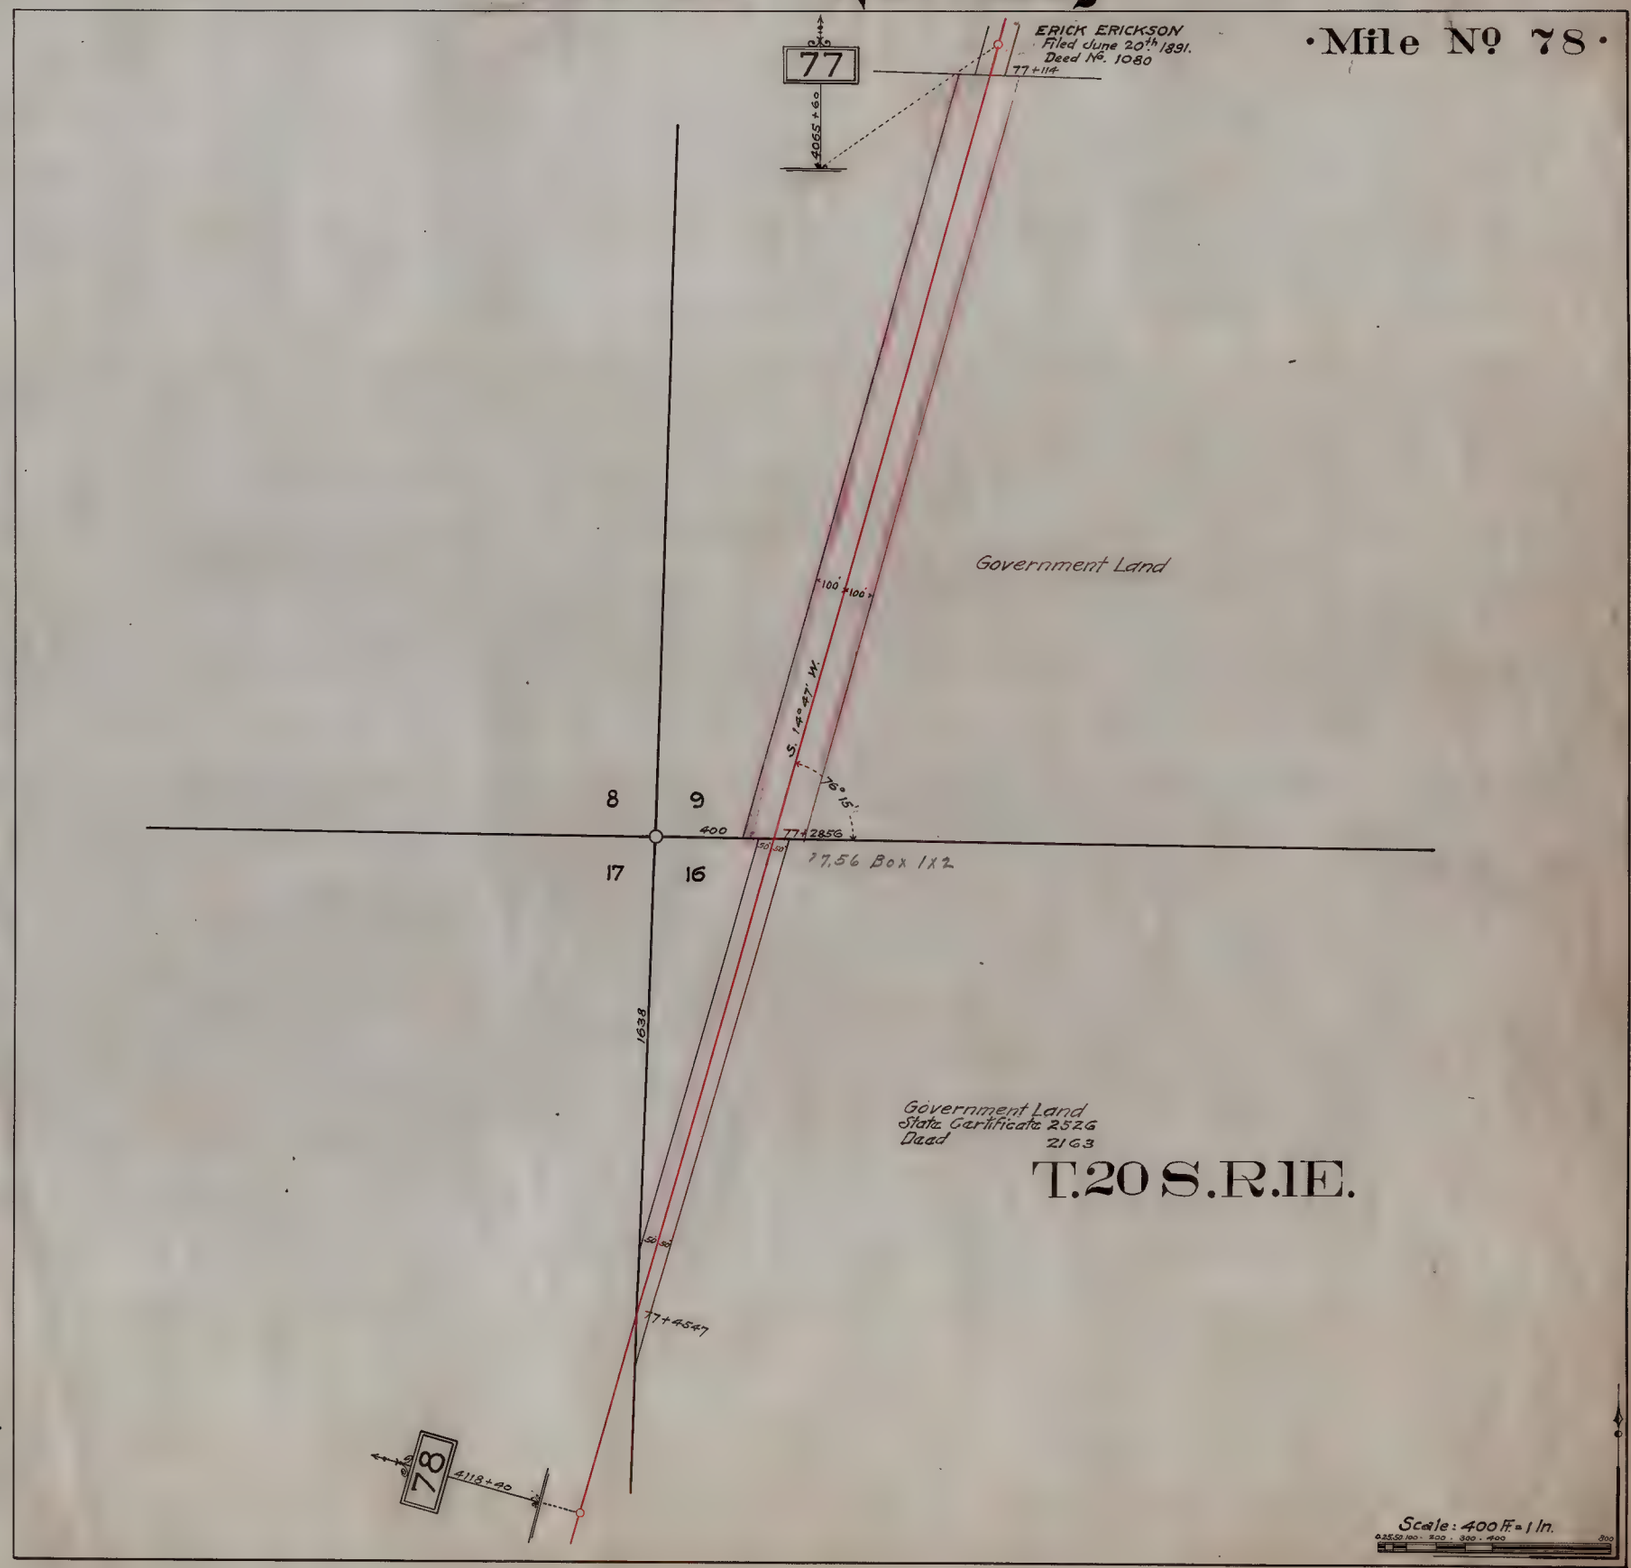

Sevier Railway.

·Mile No 79·

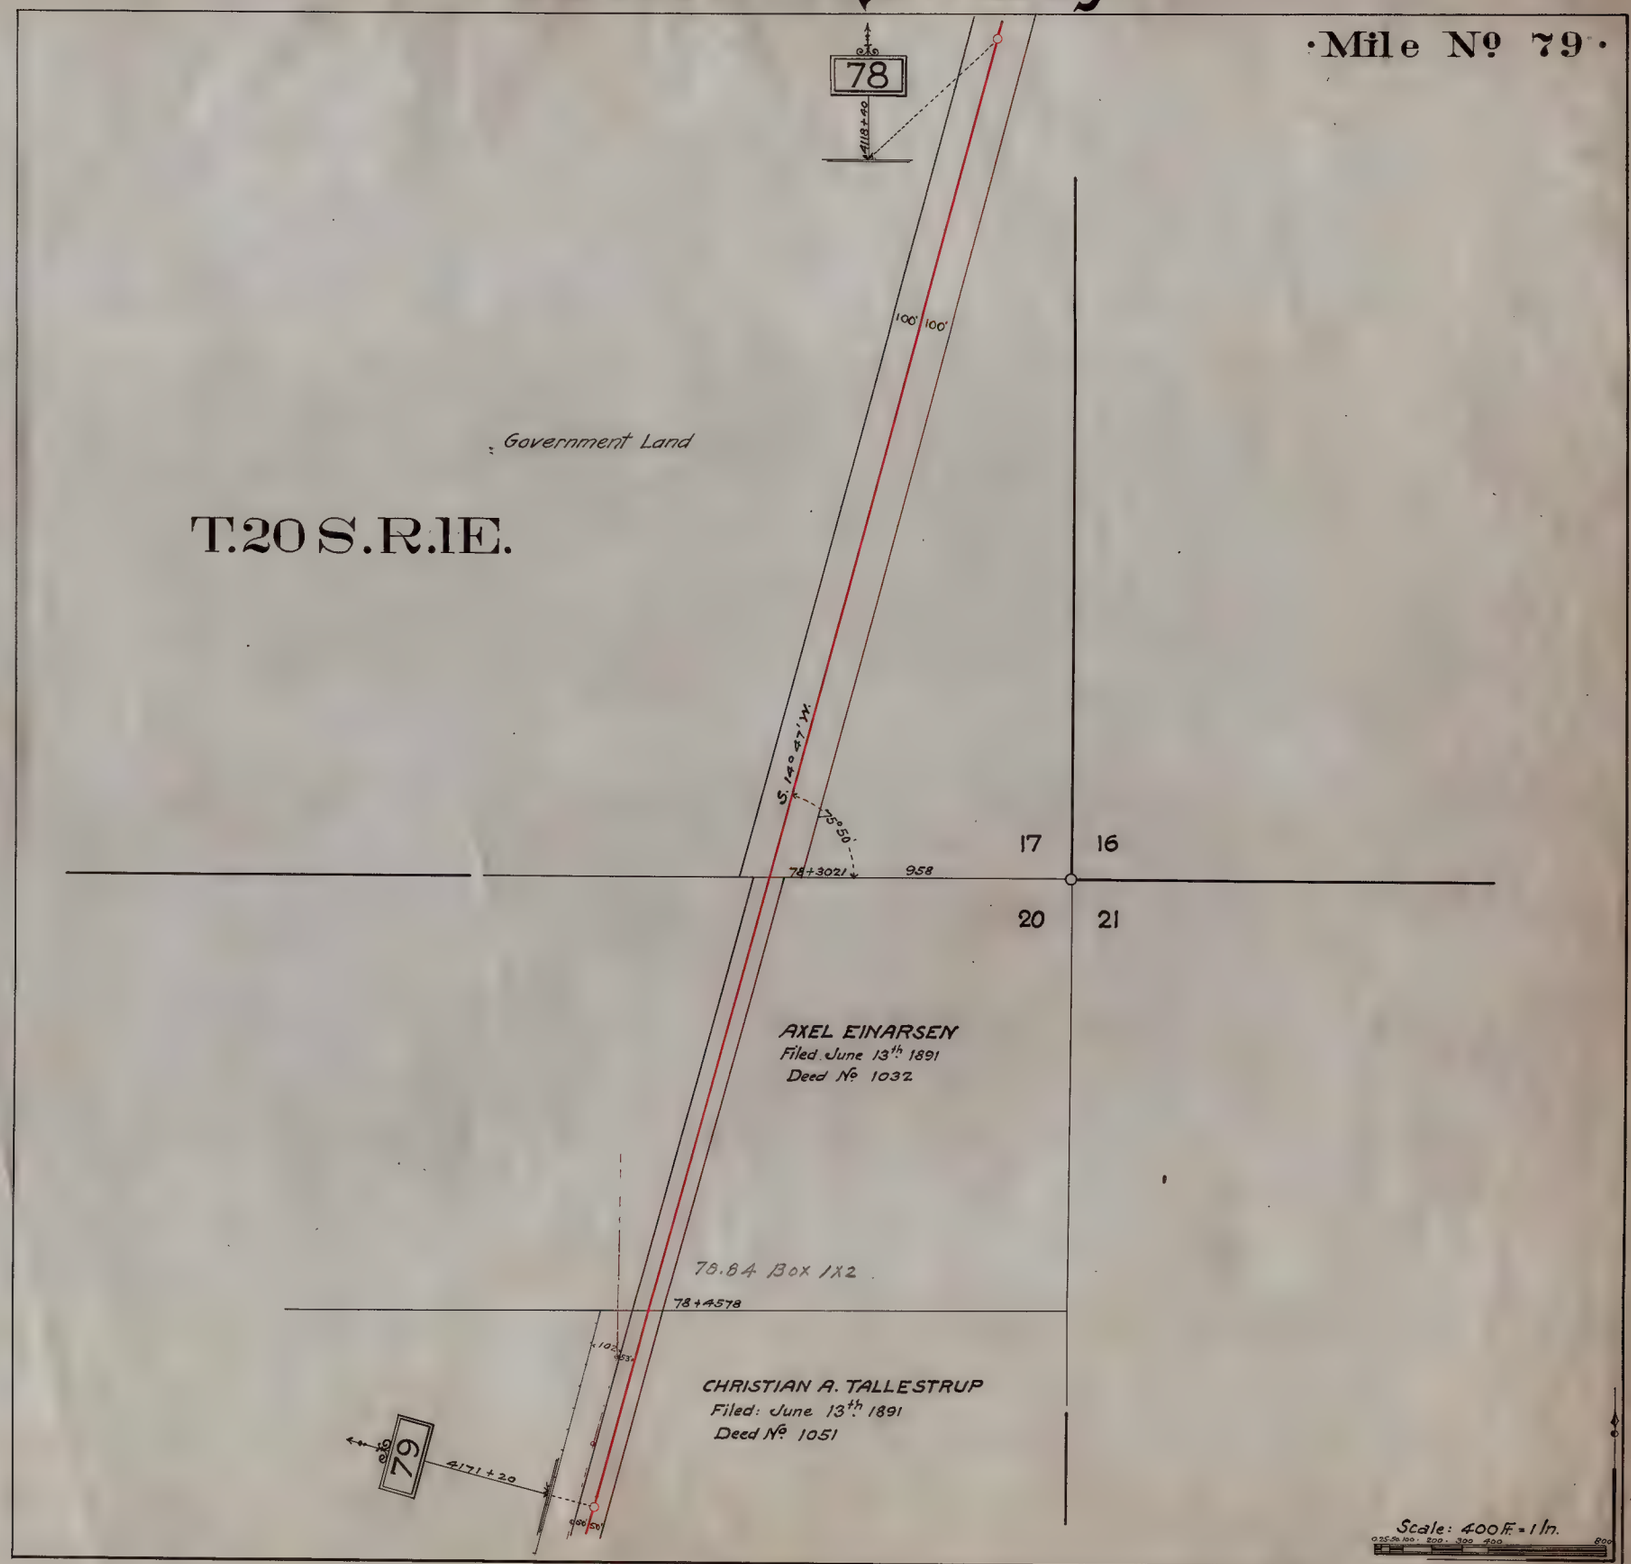

Sevier Railway.

Mile No 80

T.20 S.R.1E.

19 | 20

30 | 29

2676

1/4 Cor

20

394

29

79 — 4171+20

80 — 4224+00

CHRISTIAN A. TALLESTRUP
Filed June 13th 1891
Deed No. 1051

79+407 G.C.
79+425
79+427 Box 1'x3'x16'
79+438 Telco Xing 2 Wires
79+460 16' Road Xing
79+480
79+492
79+581 Mail Crane
79+485
79+495 Heel of Switch
79+496 Center Platform 8'x10' 8" above rail
79+641 Derail
79+748 Inland Crystal Salt Co.
79+994 6 Scale 8'x16'
79+1102 5 Beet Elev (G.F.S.Co.)
79+1120 Sign Board

Axtell

79+1714 Box 1'x2'x18'
79+1680
79+1793 Heel of Switch
Bridge 79 A 3 Span Pile 79+1752 / 79+1792

Old Channel Willow Creek

AXEL EINARSEN
Filed June 13th 1891
Deed No. 1031

Telluride Power Co. Transmission Line
S. 14° 47' W.

79+3128 Box 1'x2'x16'
79+3218
79+3237 Box 1'x3'x30'
Private Road Xing for John Jensen
M.P. 79.61
79+3431 Box 2½'x3'x27'
36"X 32' Corr. pipe

N.W.¼, N.E.¼, Sec. 29
T. 20 S., R. 1 E.

Willow Creek

40±90
79+3735 Box 1'x12'x16'

Bridge 79 B
79+4061 } 1 Span
+4093 } 1 Span
+4103 } 1 Span

79+4243 Road Xing
No plank

U.S. Gov't R. of W.

79+4772 Dble Box 2'x2'x27'
79+5005

Government Land.
79+5257 Sec. 10-11

Scale: 400 Ft. = 1 In.

Sevier Railway.

Mile No 81

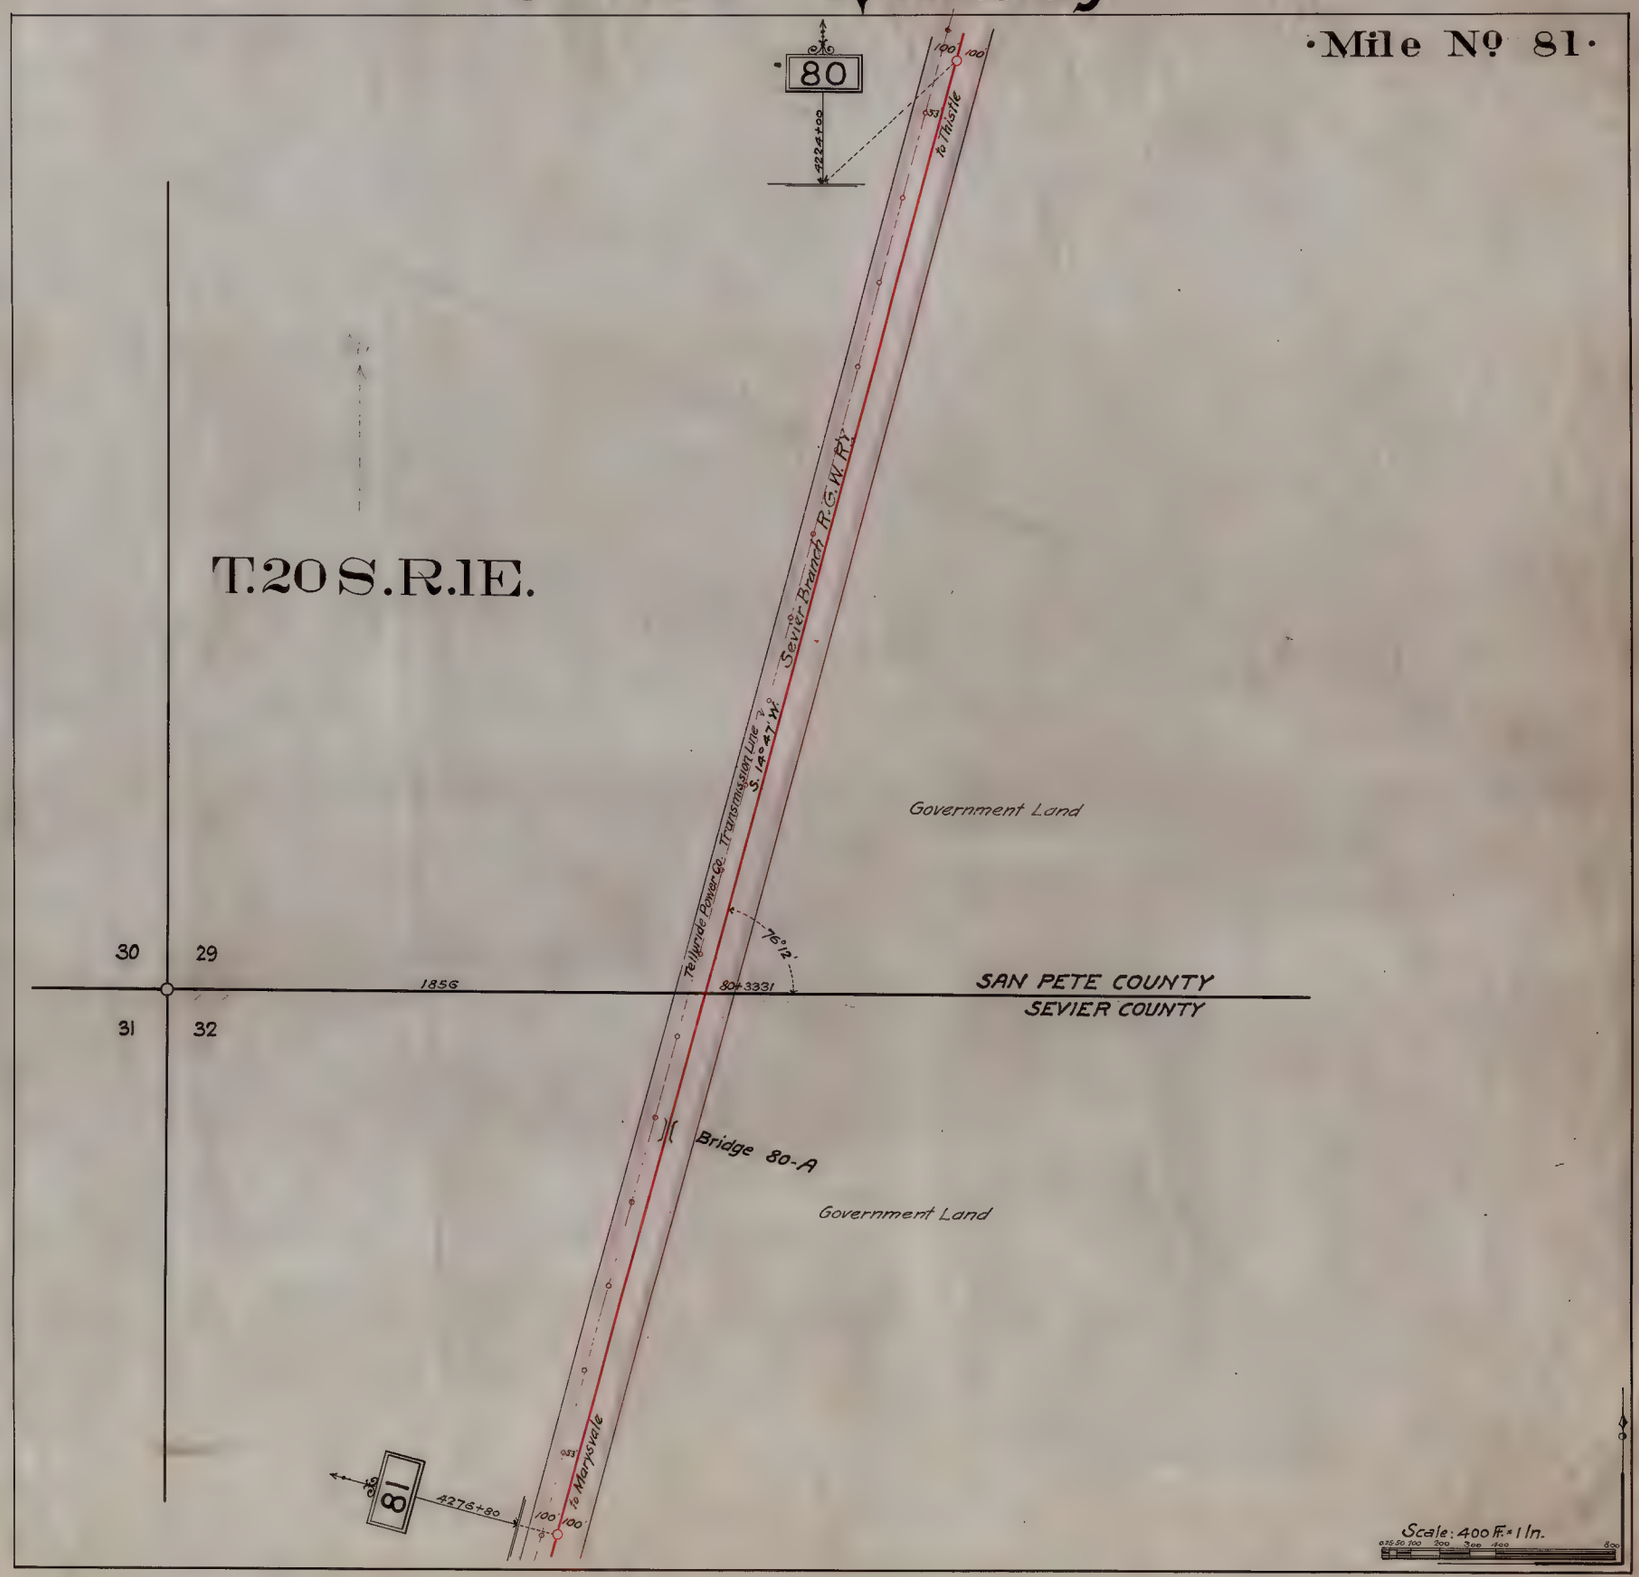

Sevier Railway.

·Mile No 82·

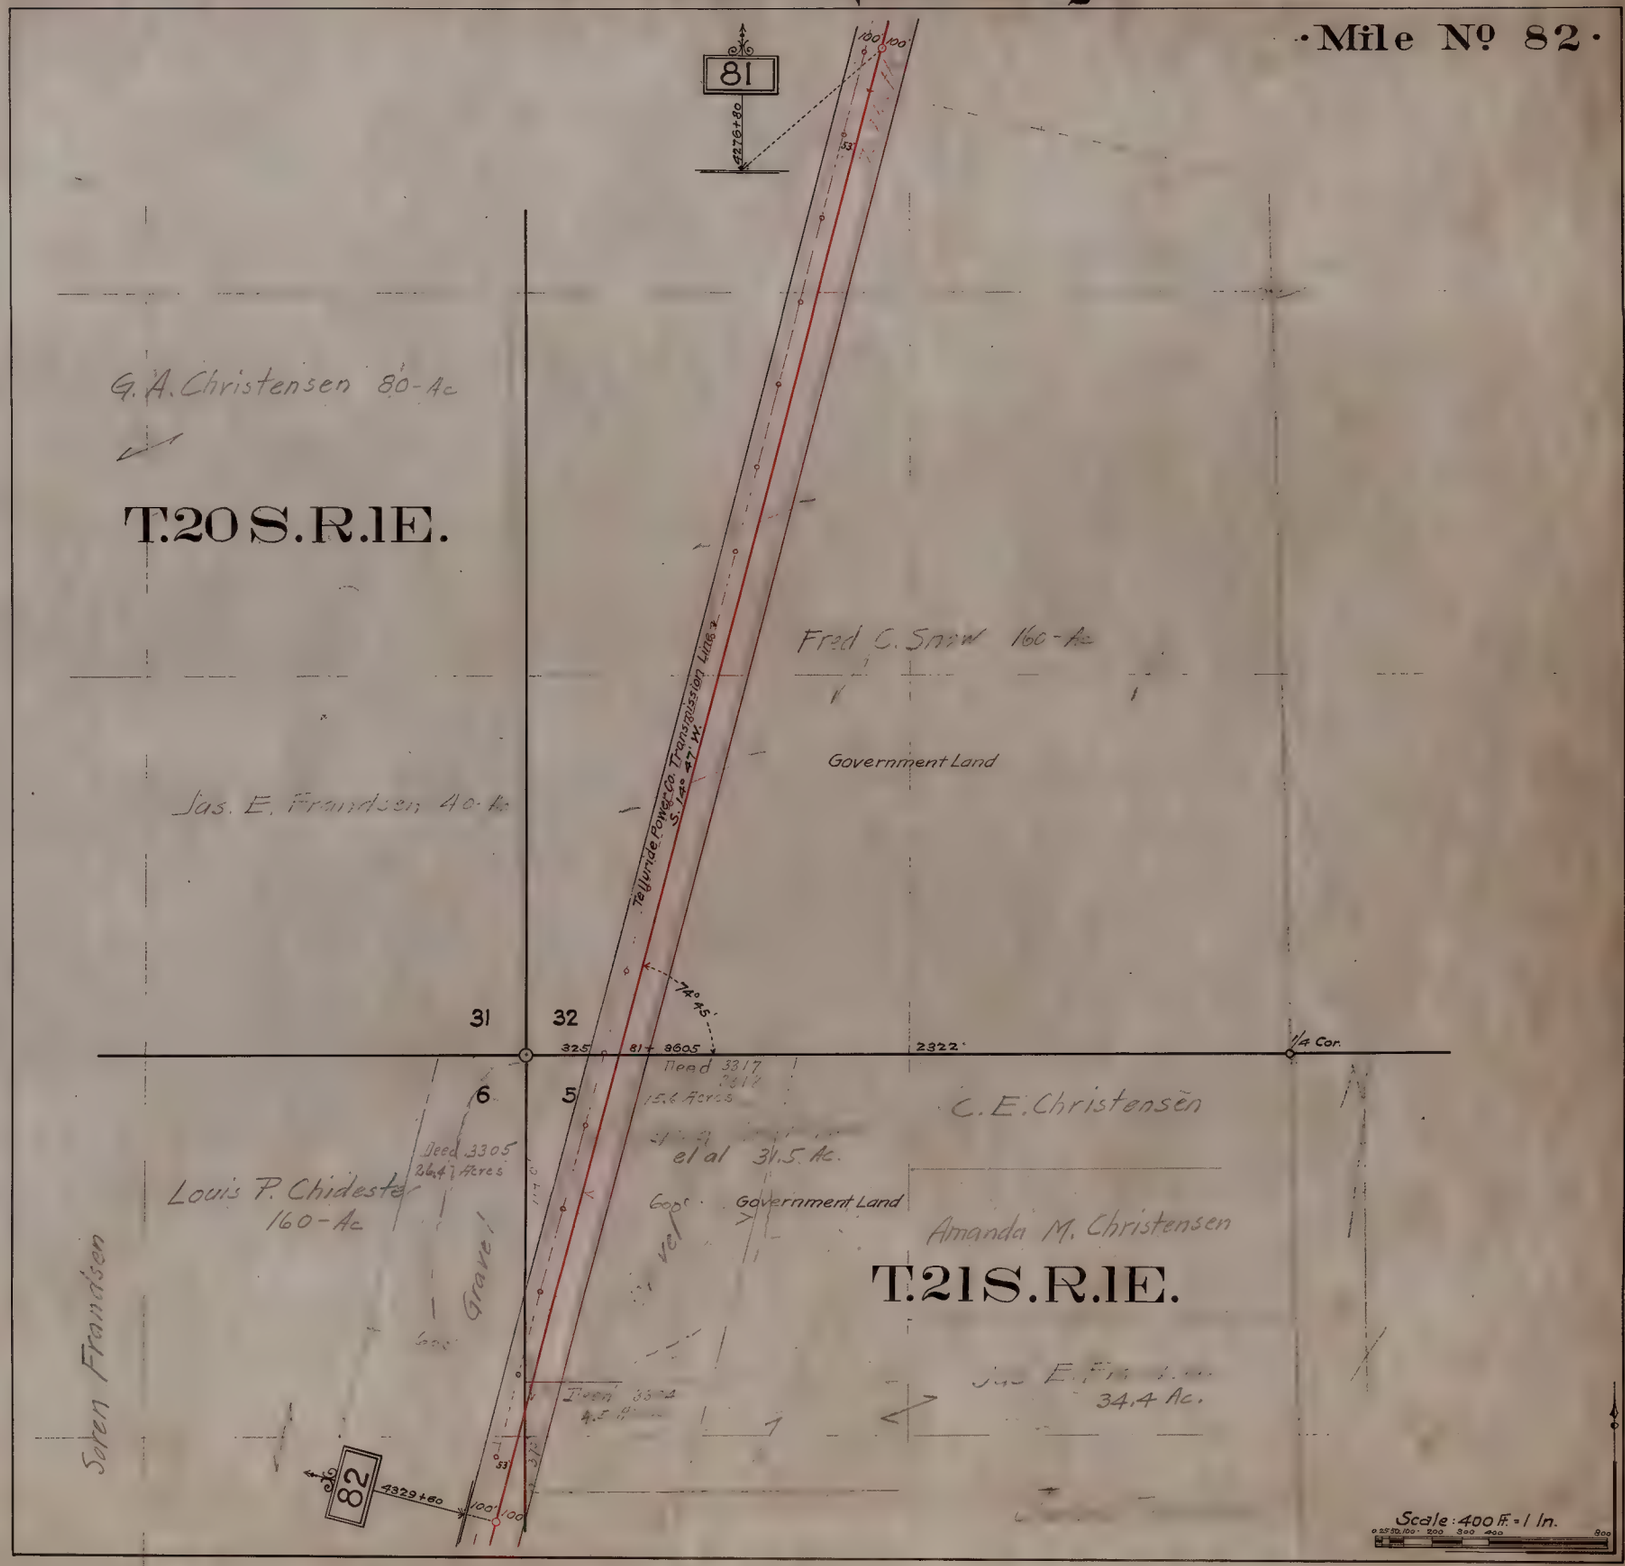

Sevier Railway.

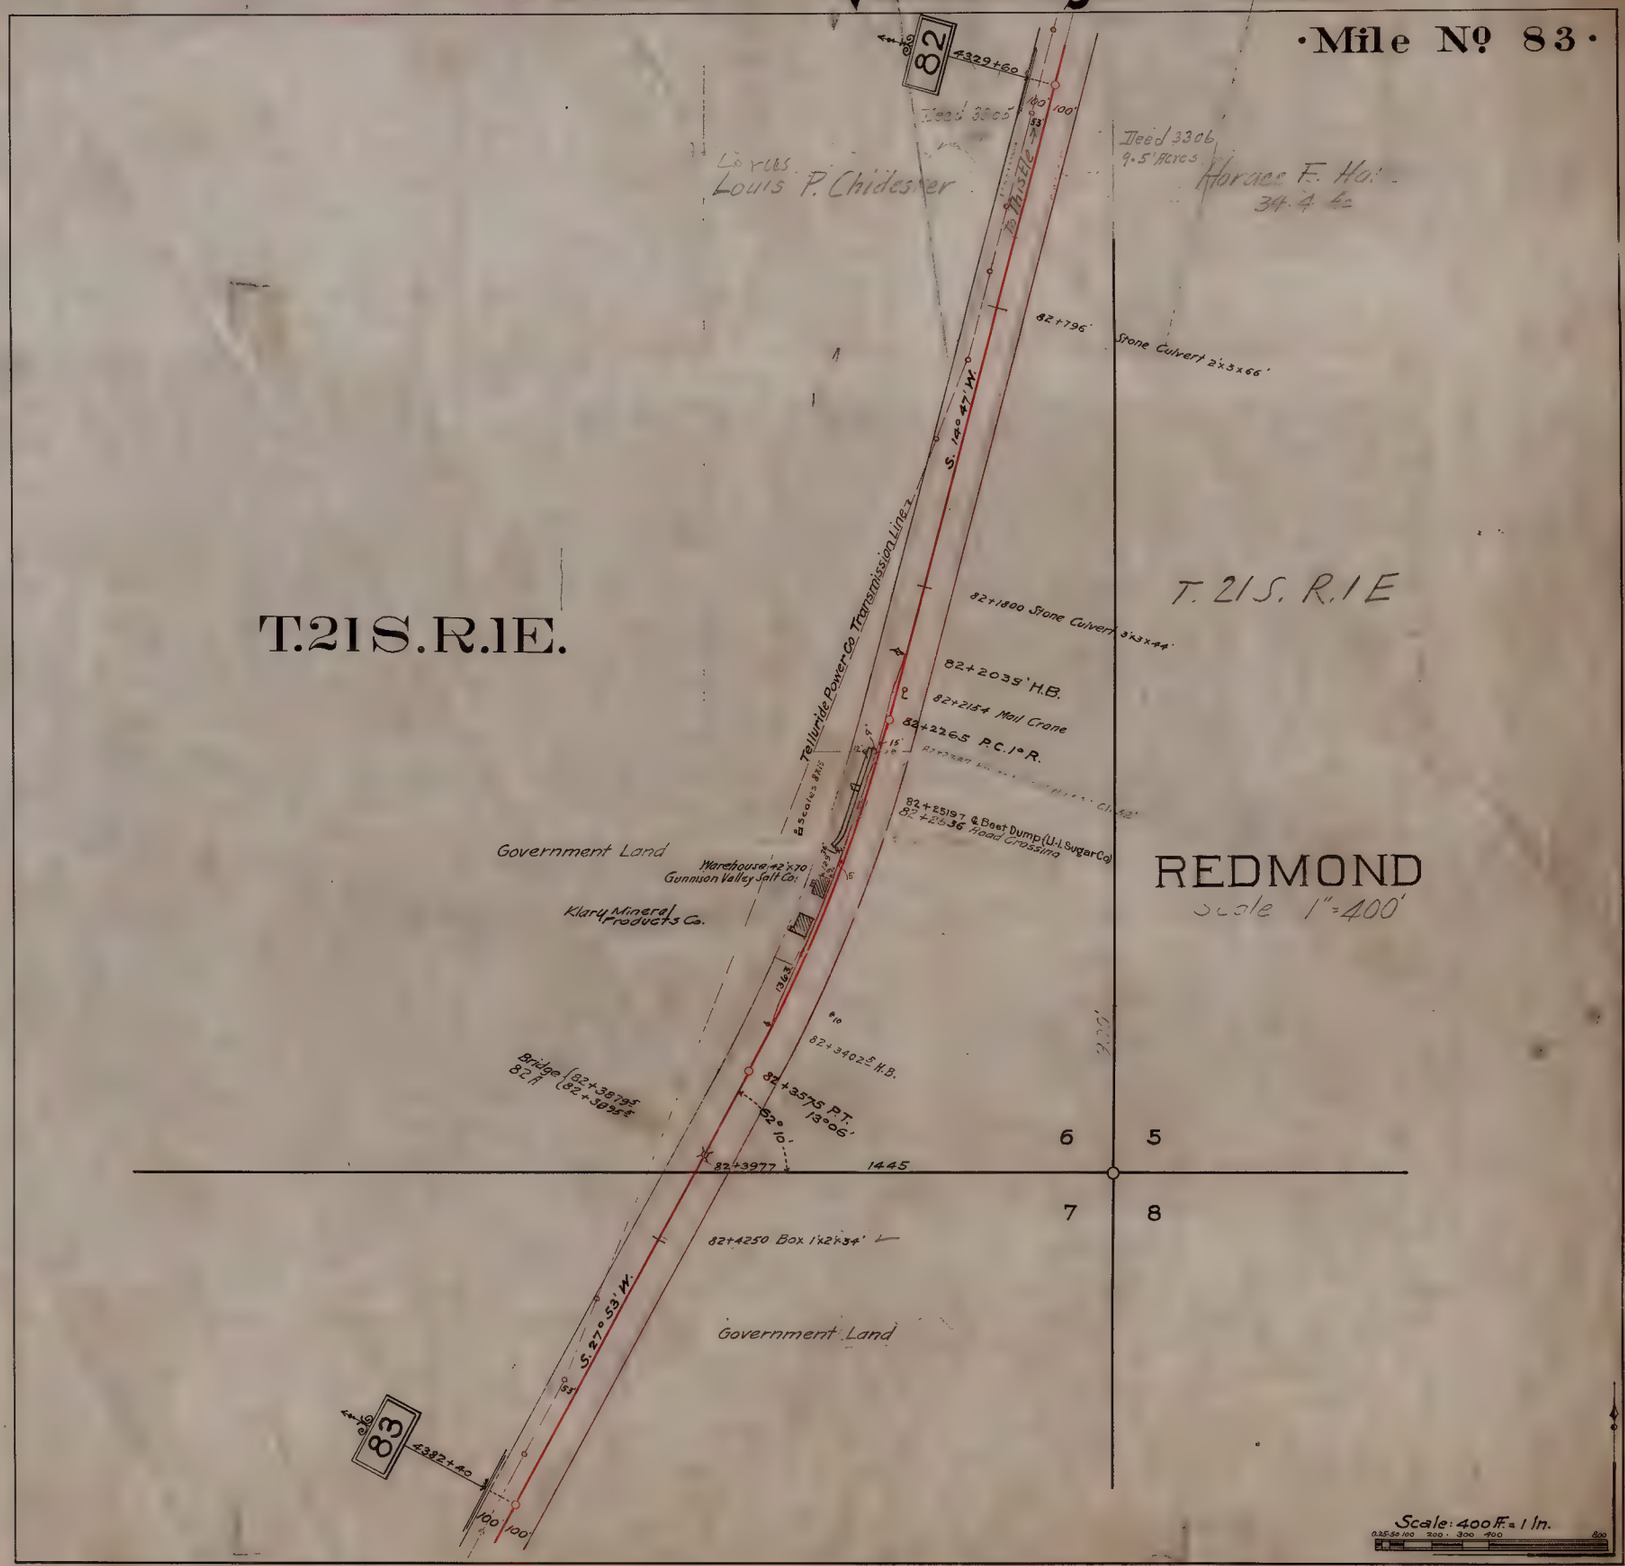

Sevier Railway.

·Mile No 84·

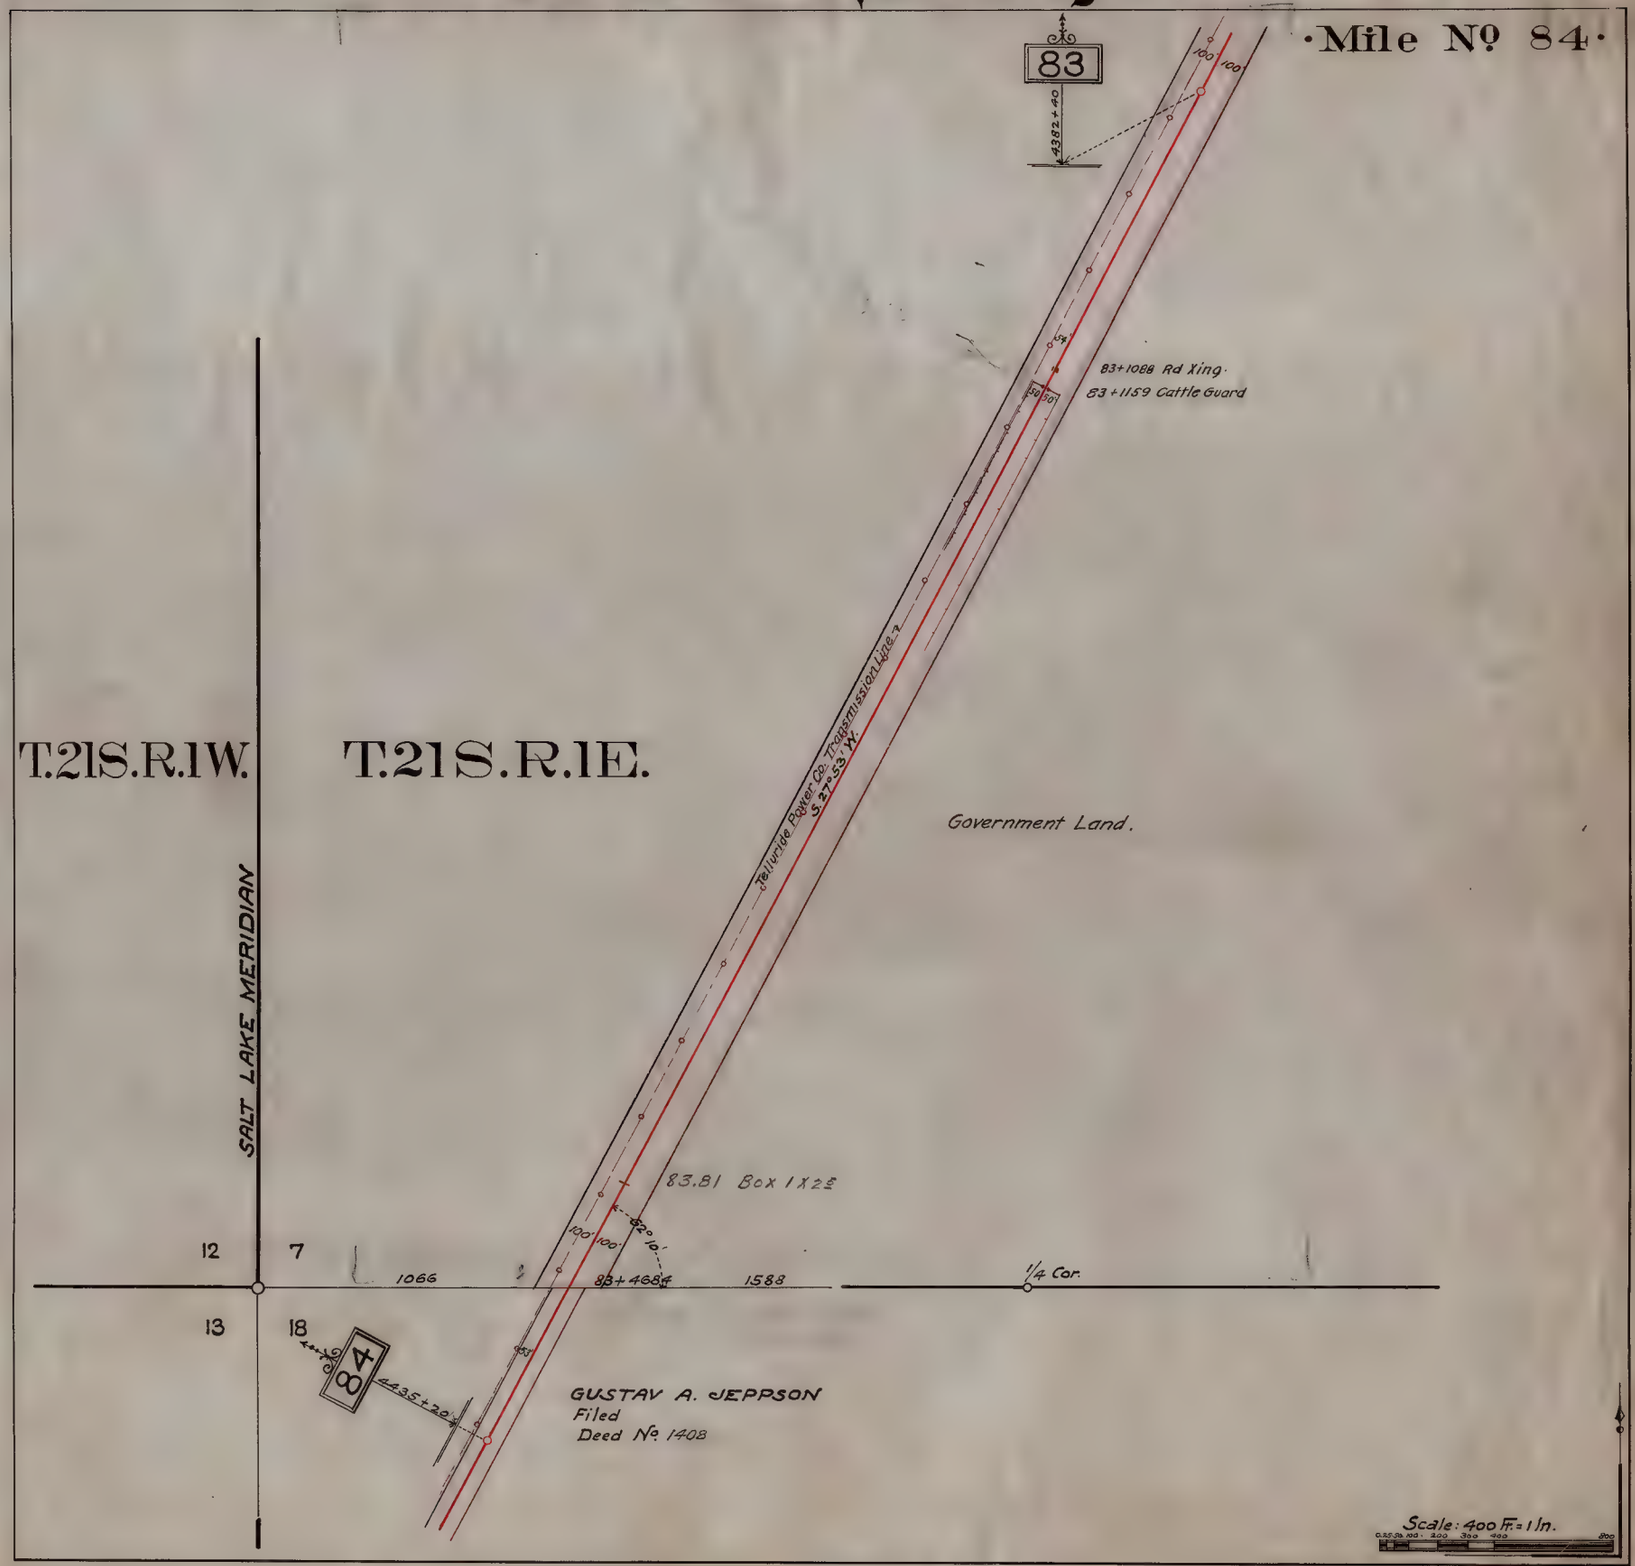

Sevier Railway.

·Mile No 85·

T.21S.R.1W.

T.21S.R.1E.

SALT LAKE MERIDIAN

84

4435+20

GUSTAV A. JEPPSON

Farm Xing & Gate R. 84+574

Filed

Deed No. 1408

84+796 Box 2'x3'x18'

28°03'

JACOB HUGENTABLER

Filed

Deed No. 1260

84+1650 Box 1'x2'x19'

84+1706

84+2394

Telluride Power Co. Transmission Line

S. 27°53' W.

16' Xing & Gates R.&L. 84+3463

C.H. BONERUE

Filed

Deed No. 1259

3291

84+4453-16' Xing.

84+4500

84+4501 Box 1'x2'x32'

84+4568 Gate L.

JOHN ANDERSON

Filed

Deed No. 1093

85

4428+00

84+5134 Box 1'x2'x21'

84+5182 16' Xing. & Gate R.&L.

84+5213

JOSEPH C. CRANE

Filed

Deed No. 1450

85+129

1748'

6°57'

85+355

90°00'

13 | 18

24 | 19

Scale: 400 Ft. = 1 In.

0 25 50 100 200 300 400 800

Locke
Case
G4342
.S45P3
1891
.S48x
Mile 85

Sevier Railway.

Locked
Case
G4342
.S45P3
1891
.S48x
Mile 86

Sevier Railway.

·Mile No 87·

Locked
Ca
G4342
.S45P3
1891
.S48x
Mile 87
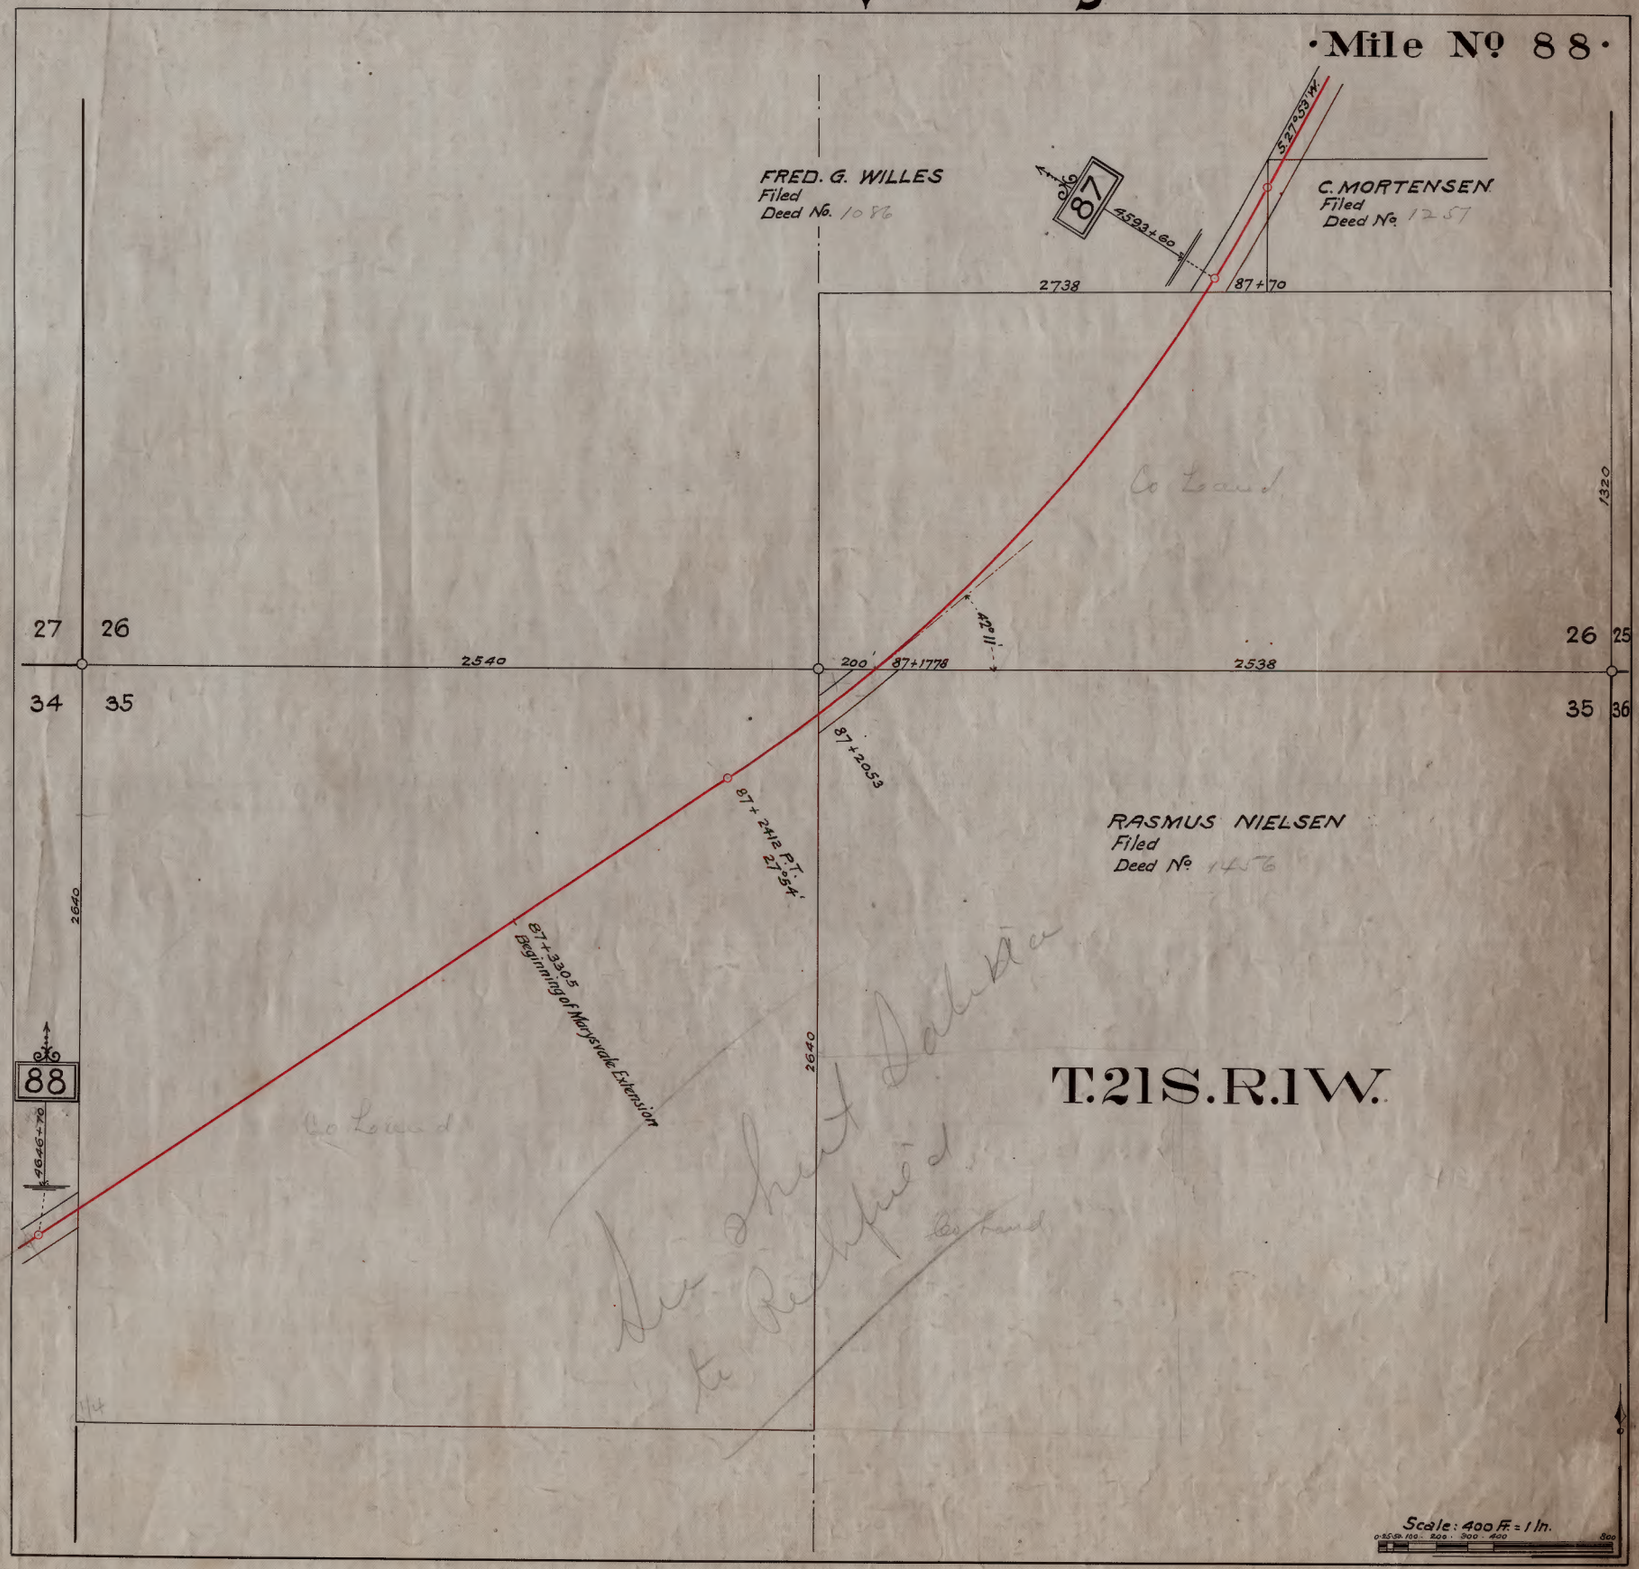
Sevier Railway.